A1 SIZE 23.4" x 33.1" (594mm x 841mm)

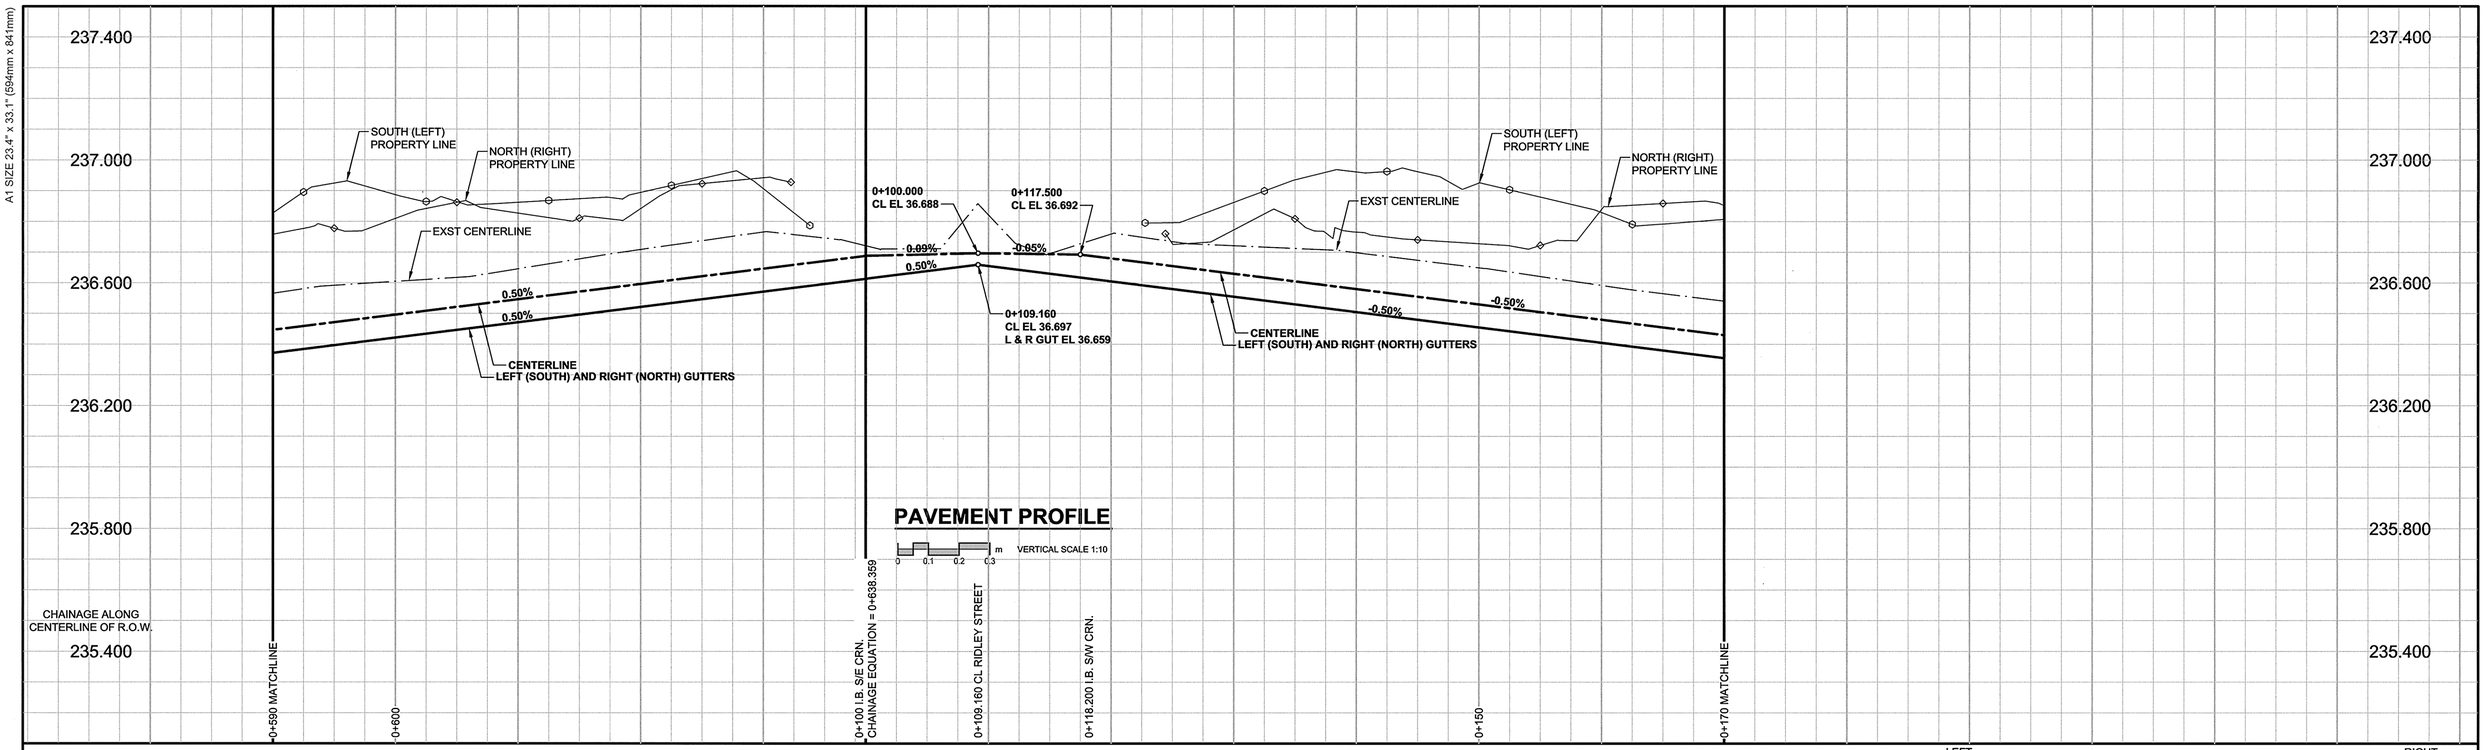

PAVEMENT PROFILE

0 0.1 0.2 0.3 m VERTICAL SCALE 1:10

RIDLEY PLACE CENTERLINE-GEOMETRIC CONTROL POINT COORDINATES		
POINT/STATION	NORTHING	EASTING
POT 0+638.359	10009.136	10000.386
POT 0+100.000	10009.136	10000.386

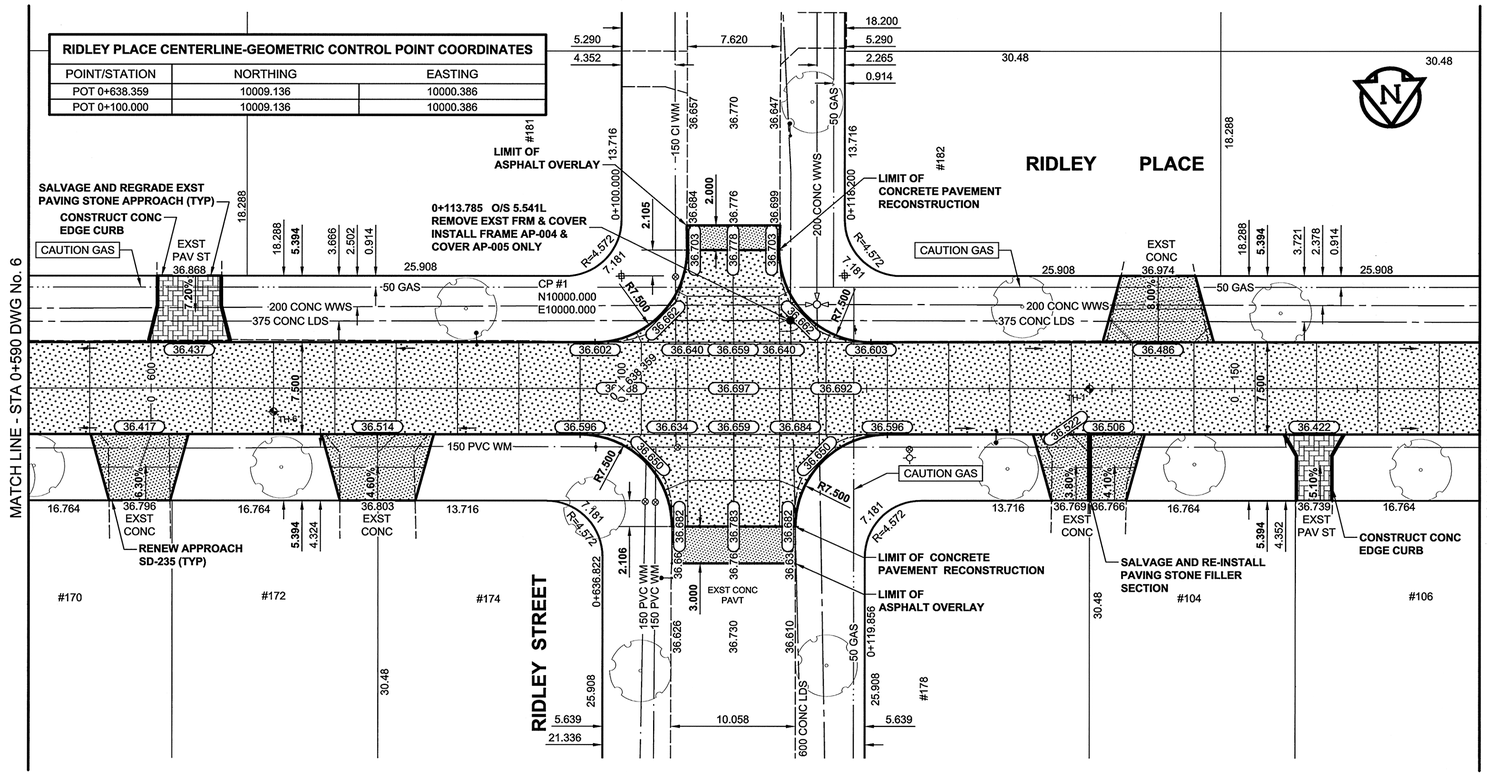

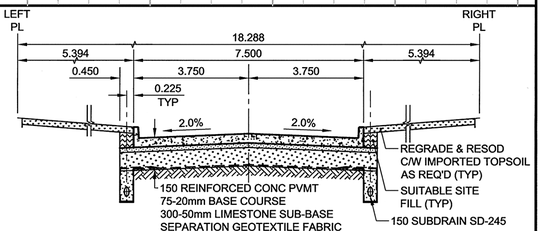

PVMT SECTION

H=1:100 V=1:50 0 1 2 3 m / 0 0.5 1 1.5

RIDLEY PLACE - EAST & WEST LEGS
PAVEMENT RECONSTRUCTION SECTION
TYPICAL

NOTES
1. ADJUST MH AND CB RIMS TO NEW GRADES.
2. LAMP STANDARDS, HYDRO POLES, AND ANCHORS MAY REQUIRE TEMPORARY SUPPORT/REMOVAL OR REPLACEMENT AT THE CONTRACTOR'S EXPENSE.
3. CONTRACTOR SHALL REGRADE/RENEW EXST PRIVATE SIDEWALKS TO LIMITS AS SHOWN. SIDEWALKS TO BE RENEWED WITH CONCRETE UNLESS NOTED OTHERWISE.
4. LIP CURB TO BE UTILIZED AT APPROACHES. APPROACHES TO BE RENEWED TO LIMITS, AND WITH MATERIALS AS SHOWN.
5. CONTRACTOR SHALL TAKE PRECAUTIONARY STEPS TO PROTECT BOULEVARD TREES FROM DAMAGE FROM CONSTRUCTION ACTIVITIES WITHIN THE LIMITS OF CONSTRUCTION AS OUTLINED IN THE SPECIFICATIONS.
6. CB (SD-024), OFFSETS MEASURED TO B.O.C. LOCATIONS.
7. THE LOCATION OF ALL SERVICES TO BE CONFIRMED IN THE FIELD BY THE CONTRACTOR.
8. ADD 200.000m TO ABBREVIATED ELEVATIONS TO OBTAIN GEODETIC ELEVATIONS.

0 2.5 5 7.5 m H = 1:250

APEGM Certificate of Authorization
AECOM Canada Ltd.
No. 4671 Date: April 28/10

METRIC
WHOLE NUMBERS INDICATE MILLIMETRES
DECIMALIZED NUMBERS INDICATE METRES

BID OPPORTUNITY NO. 280-2010

	GAS		MANHOLE			CONCRETE PAVEMENT		
	MTS		CATCH BASIN / CATCH PIT			ASPHALT PAVEMENT		
	HYDRO		CURB INLET WITH BOX			CONC. SIDEWALK/MEDIAN		
	CATV/FO		TREE			PAVING STONE		
	TRAFFIC SIGNALS/PIT		TH-12 TEST HOLE			GRAVEL		
	LAND DRAINAGE SEWER		PROPERTY LINE			RAMP CURB		
	SANITARY/COMBINED SEWER		SURVEY BAR			PLANING/REMOVAL		
	SSP/DCP		FENCE					
	WATERMAIN		BOC/EOPAVT					
	SUBDRAIN		33.000 ELEVATION	33.100				
	DITCH		TRAFFIC SIGN					
EXISTING	LEGEND - PLAN	NEW	EXISTING	LEGEND - PLAN	NEW	EXISTING	LEGEND - PLAN	NEW

LOCATION APPROVED
UNDERGROUND STRUCTURES

SUPR. U/G STRUCTURES COMMITTEE — DATE

NOTE:
LOCATION OF UNDERGROUND STRUCTURES AS SHOWN ARE BASED ON THE BEST INFORMATION AVAILABLE. BUT NO GUARANTEE IS GIVEN THAT ALL EXISTING UTILITIES ARE SHOWN OR THAT THE GIVEN LOCATIONS ARE EXACT. CONFIRMATION OF EXISTENCE AND EXACT LOCATION OF ALL SERVICES MUST BE OBTAINED FROM THE INDIVIDUAL UTILITIES BEFORE PROCEEDING WITH CONSTRUCTION.

BM 40-026
ELEV 237.452

NO.	REVISIONS	YY/MM/DD	BY
0	ISSUED FOR CONSTRUCTION	10/04/29	DID

This drawing has been prepared for the use of AECOM's client and may not be used, reproduced or relied upon by third parties, except as agreed by AECOM and its client, as required by law or for use by governmental reviewing agencies. AECOM accepts no responsibility, and denies any liability whatsoever, to any party that modifies this drawing without AECOM's express written consent. Do not scale this document. All measurements must be obtained from stated dimensions.

DESIGNED BY	WRJ	CHECKED BY	JGK
DRAWN BY	DID	APPROVED BY	TGS
HOR. SCALE	1:250	RELEASED FOR CONSTRUCTION	
VERT. SCALE	1:10		
DATE	10/04/29	DATE	Apr 28/10

PROFESSIONAL'S SEAL
PROVINCE OF MANITOBA
April 28/10
R. P. BRUCE
REGISTERED PROFESSIONAL ENGINEER

CONSULTANT DRAWING NO.
060144310_04-CT1002_RX.dwg

THE CITY OF WINNIPEG
Winnipeg
PUBLIC WORKS DEPARTMENT
ENGINEERING DIVISION

2010 LOCAL STREET RENEWAL PROGRAM
RIDLEY PLACE (EAST & WEST LEGS)
RIDLEY STREET TO RIDLEY STREET
HORIZONTAL AND VERTICAL ALIGNMENT
STA 0+100 TO STA 0+170 AND STA 0+590 TO STA 0+638.359

CITY DRAWING NUMBER N/A
SHEET 2 OF 10
DRAWING No. 2 REV 0

PLOT: 10/04/28 9:35:34 AM
AECOM FILE NAME: 060144310_04-CT1002_RX.dwg Saved By: doszpotd