## SOUTHBOUND

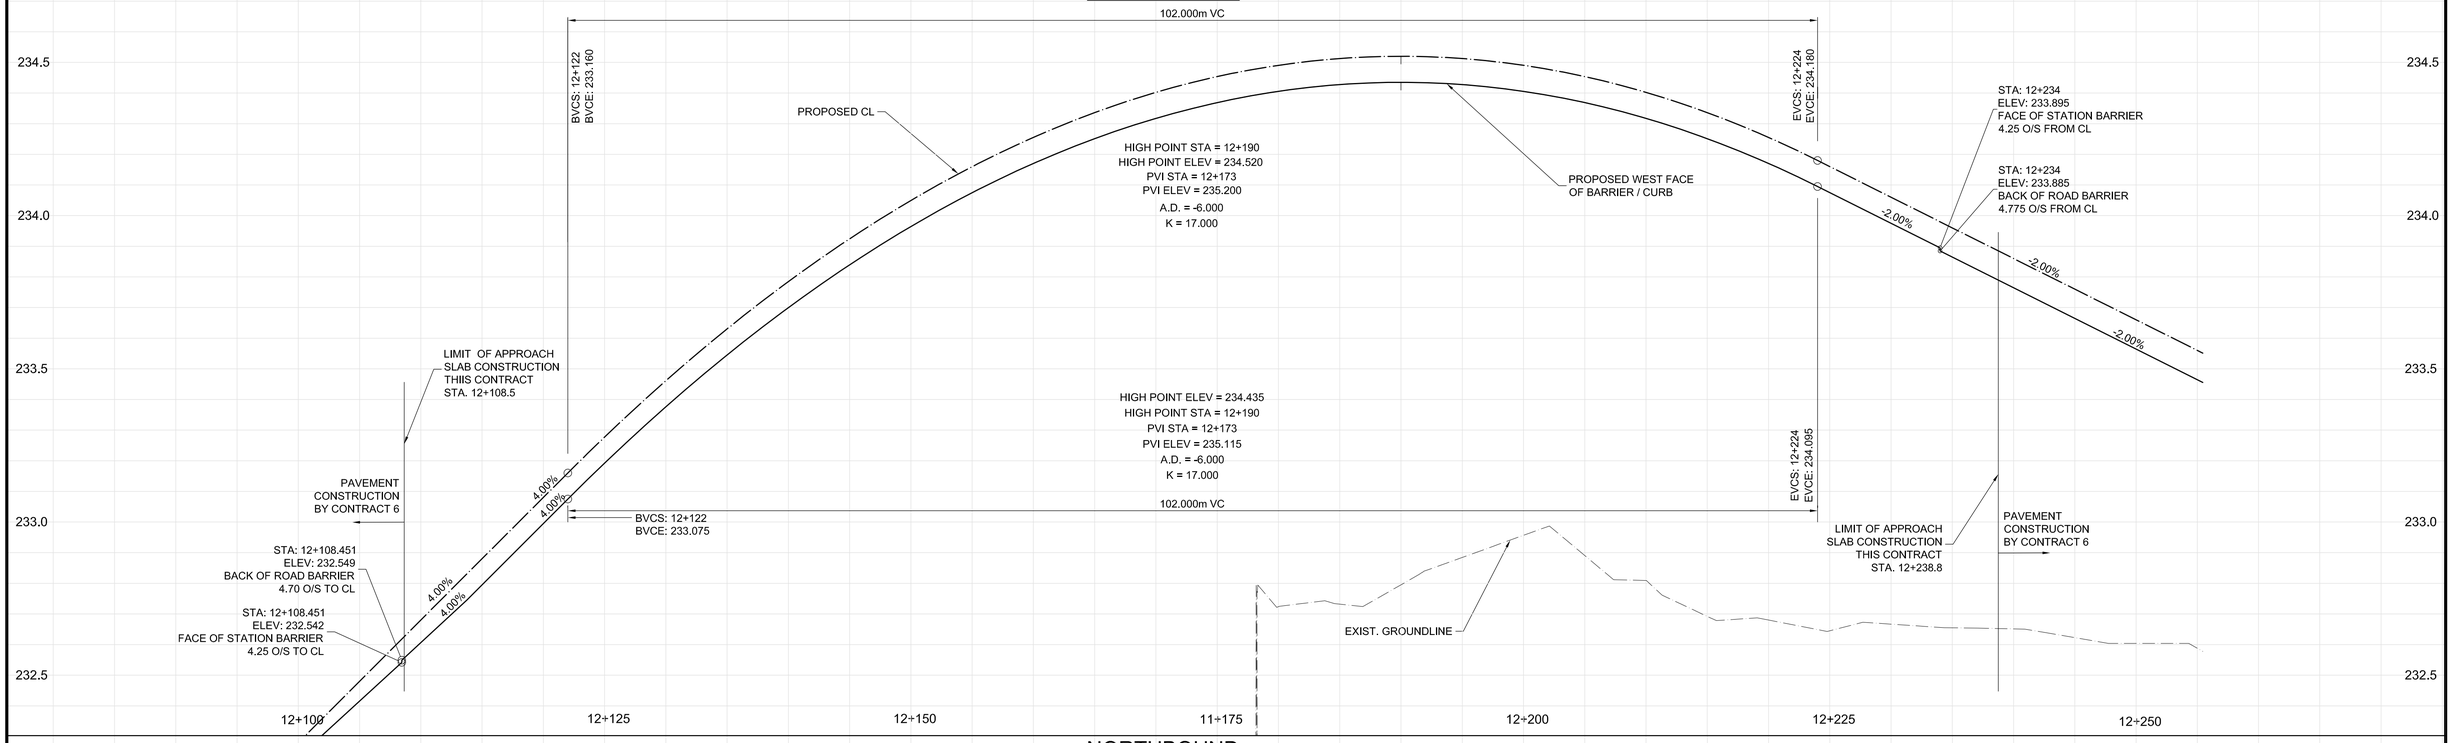


## NORTHBOUND

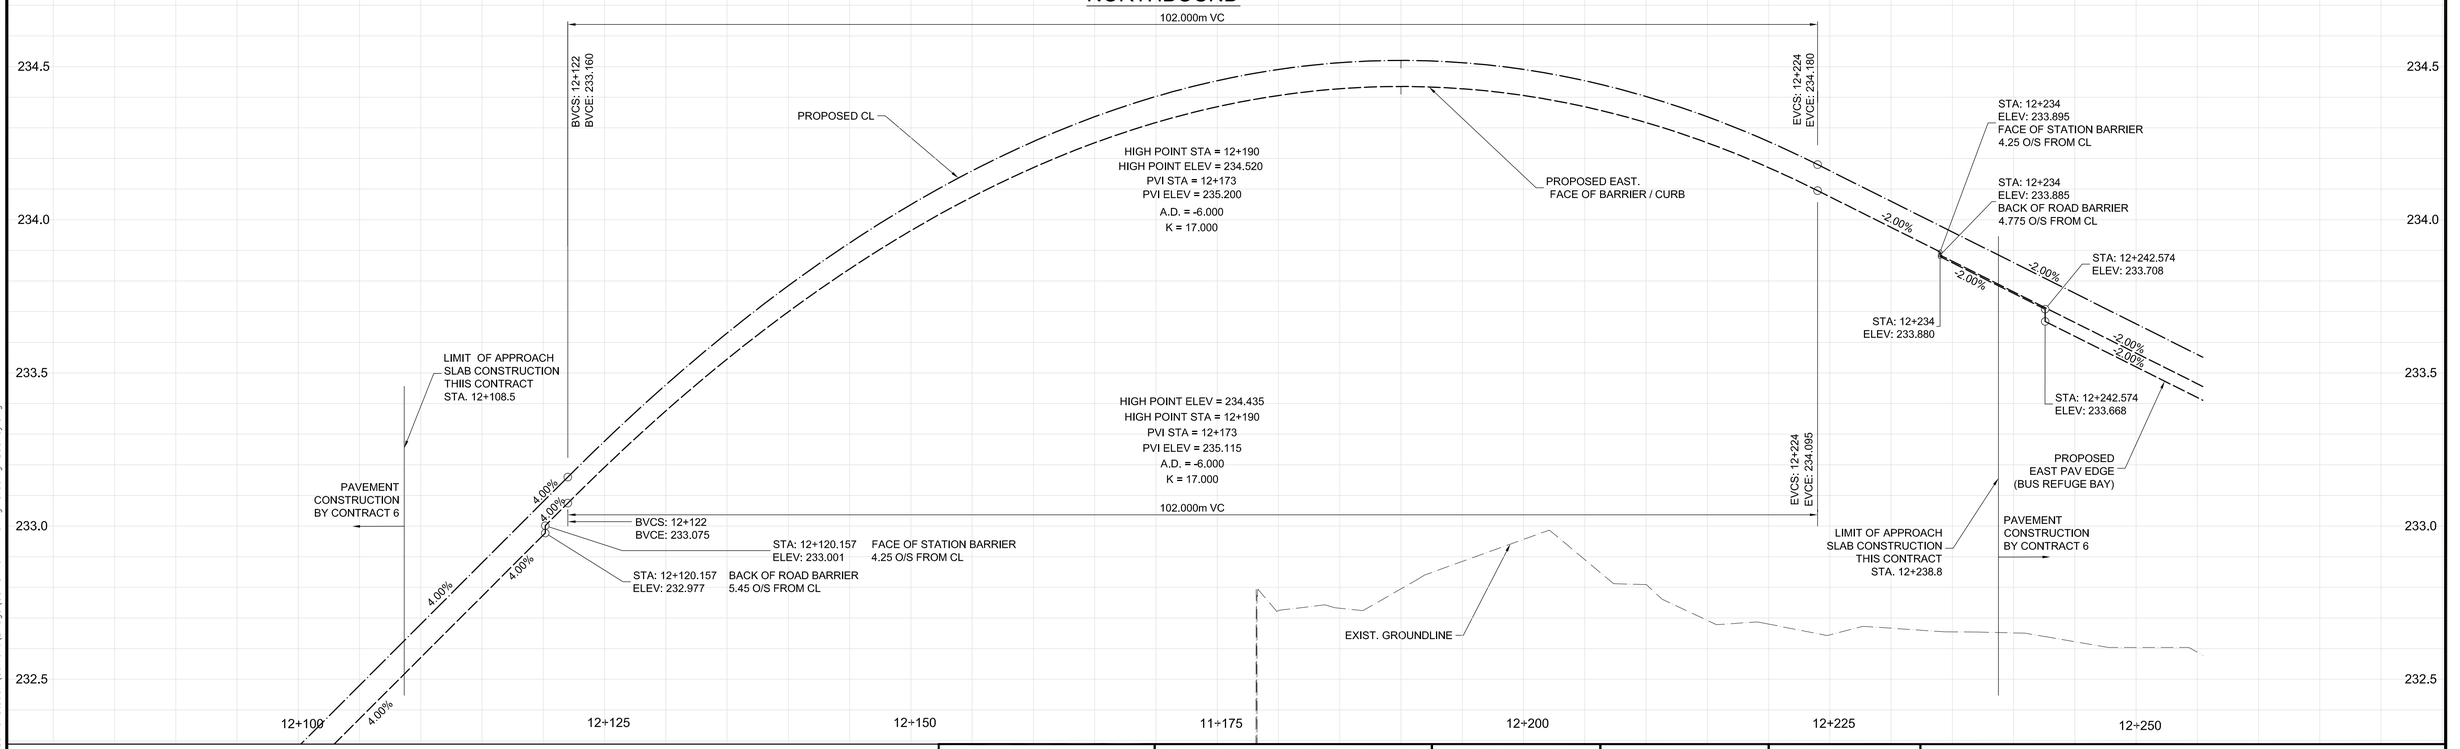


C:\CAD\088813\Contract\Contract 5-Osborne Station\Current\Bridge\C5-C110-P-Paving-Grading-Busway.dwg

METRIC
WHOLE NUMBERS INDICATE MILLIMETRES
DECIMALIZED NUMBERS INDICATE METRES.

APEGM
Certificate of Authorization
Dillon Consulting Limited (MB)
No. 1789 Date: 2010/05/14

LOCATION UNDERGROUND APPROVED STRUCTURES

SUPV. U/G STRUCTURES COMMITTEE DATE

NOTE:
LOCATION OF UNDERGROUND STRUCTURES AS SHOWN ARE BASED ON THE BEST INFORMATION AVAILABLE, BUT NO GUARANTEE IS GIVEN THAT ALL EXISTING UTILITIES ARE SHOWN OR THAT THE GIVEN LOCATIONS ARE EXACT. CONFIRMATION OF EXISTENCE AND EXACT LOCATION OF ALL SERVICES MUST BE OBTAINED FROM THE INDIVIDUAL UTILITIES BEFORE PROCEEDING WITH CONSTRUCTION.

B.M. ELEV. 654265 (633392.694, 5525026.192) 232.518

| NO. | REVISIONS | DATE | BY |
|---|---|---|---|
| 1 | ISSUED FOR TENDER | 10/05/14 | DPK |

DESIGNED BY RTP
DRAWN BY TJH/PMW
CHECKED BY DPK
APPROVED BY DPK
HOR. SCALE 1 : 250
VERTICAL 1 : 10
DATE 2010/05/14

DILLON CONSULTING

RELEASED FOR CONSTRUCTION
ORIGINAL SIGNED BY RANDY FINGAS
DATE 2010/05/14

ENGINEER'S SEAL
PROVINCE OF MANITOBA
ORIGINAL STAMPED BY
D.P. KRAHN
2010 05 14
Member
4226
REGISTERED PROFESSIONAL ENGINEER

CONSULTANT PROJECT NO.
088813

Winnipeg

# THE CITY OF WINNIPEG
## TRANSIT DEPARTMENT

SOUTHWEST RAPID TRANSIT CORRIDOR - STAGE 1

OSBORNE STATION & ASSOCIATED WORKS

PROFILE 1 OF 2

CITY DRAWING NUMBER
B237-10-102

SHEET 102 OF 121

CONSULTANT DRAWING NUMBER
C5-C3005-T