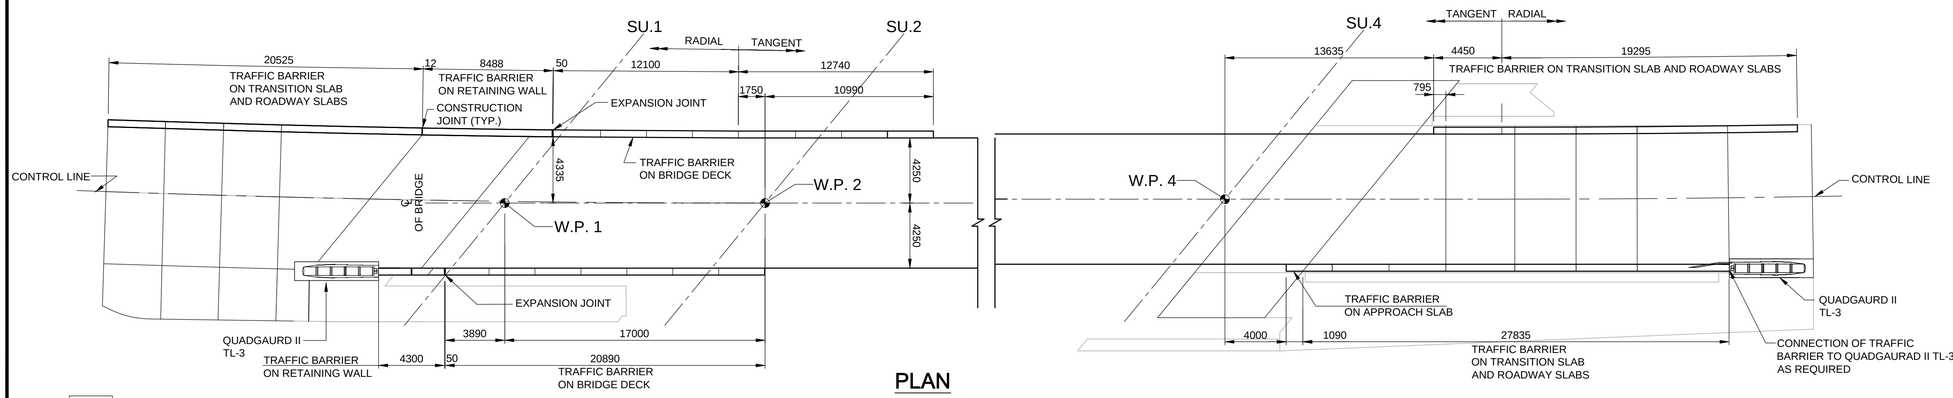

PLAN
SCALE 1:200

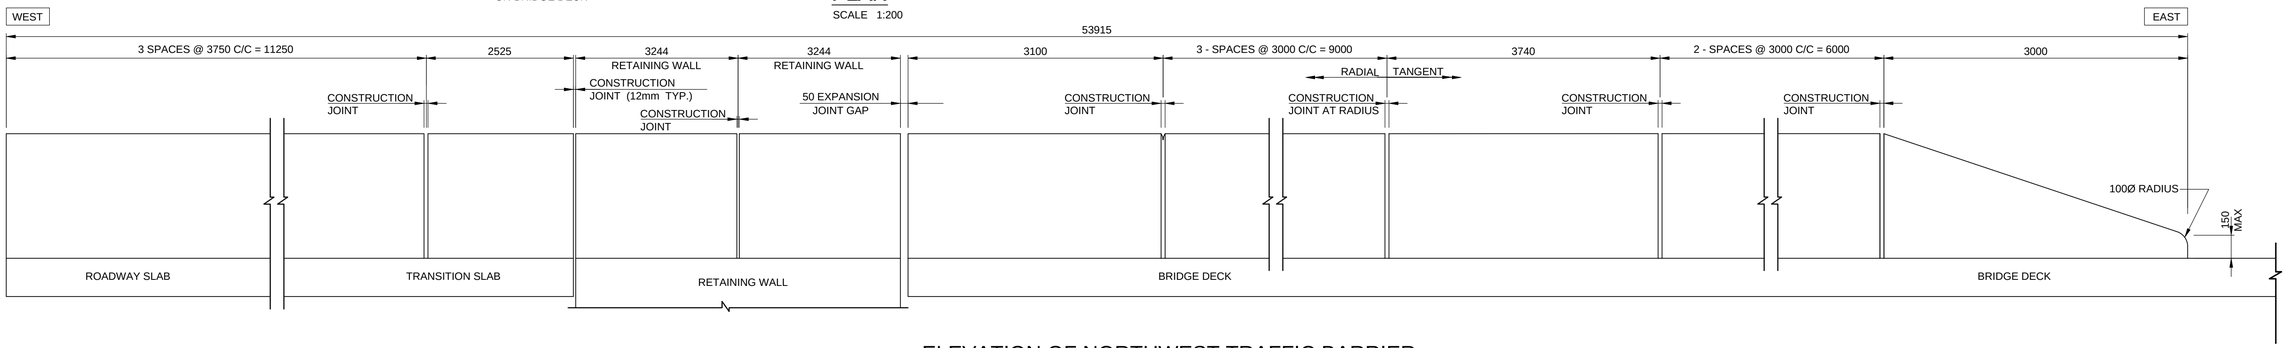

ELEVATION OF NORTHWEST TRAFFIC BARRIER
SCALE N.T.S (OUTSIDE FACE DIMENSIONS SHOWN)

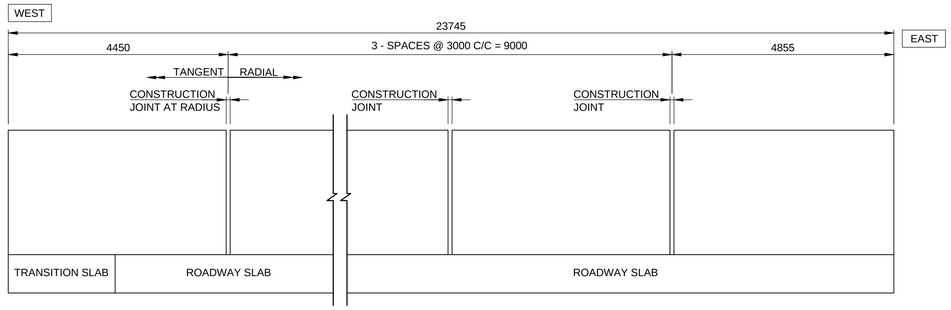

ELEVATION OF SOUTHWEST TRAFFIC BARRIER
SCALE N.T.S (OUTSIDE FACE DIMENSIONS SHOWN)

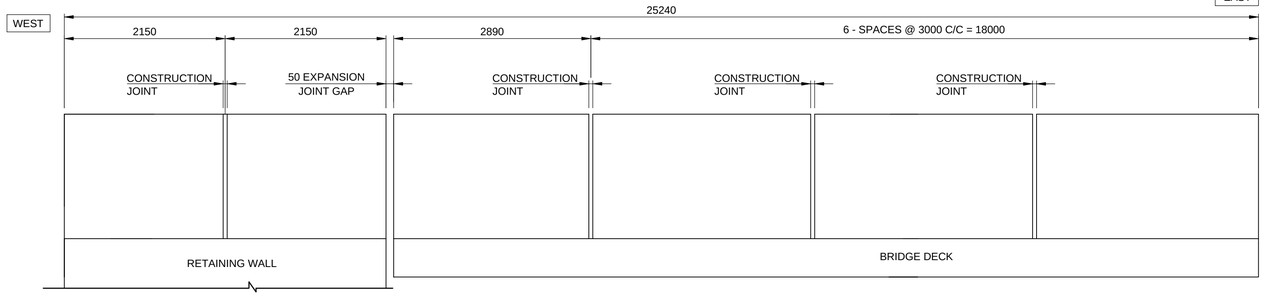

ELEVATION OF NORTHEAST TRAFFIC BARRIER
SCALE N.T.S (OUTSIDE FACE DIMENSIONS SHOWN)

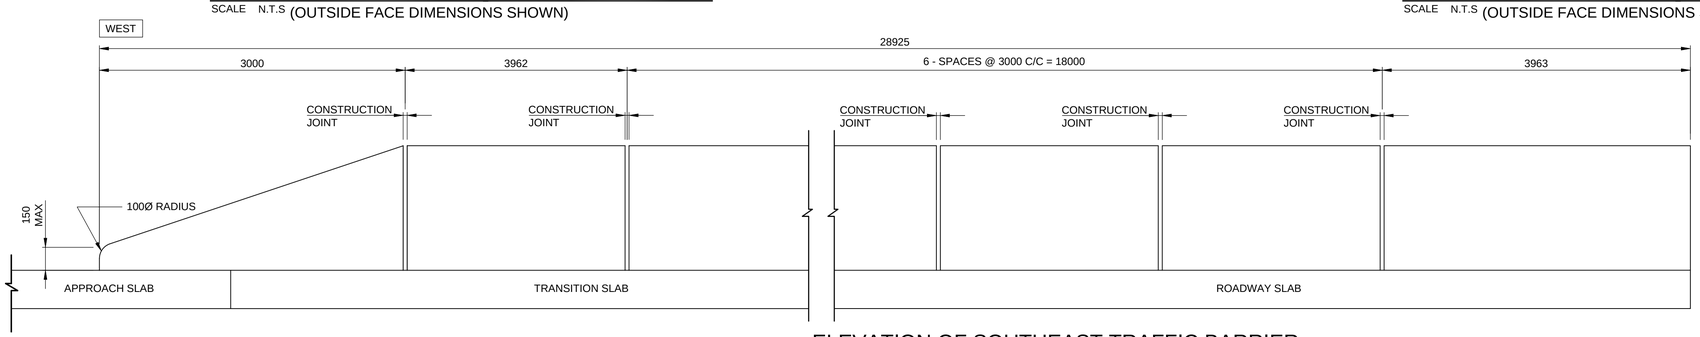

ELEVATION OF SOUTHEAST TRAFFIC BARRIER
SCALE N.T.S (OUTSIDE FACE DIMENSIONS SHOWN)

EAST

NOTES:

1. THIS DRAWING IS TO BE READ IN CONJUNCTION WITH THE GENERAL ARRANGEMENT AND SHEETS 44, 45, 45A, 45B.

LOCATION OF UNDERGROUND STRUCTURES AS SHOWN ARE BASED ON THE BEST INFORMATION AVAILABLE, BUT NO GUARANTEE IS GIVEN THAT ALL EXISTING UTILITIES ARE SHOWN OR THAT THE GIVEN LOCATIONS ARE EXACT. CONFIRMATION OF EXISTENCE AND EXACT LOCATION OF ALL SERVICES, MUST BE OBTAINED FROM THE INDIVIDUAL UTILITIES BEFORE PROCEEDING WITH CONSTRUCTION.

APEGM Certificate of Authorization
Dillon Consulting Limited (MB)
No. 1789 Date: 2010/05/14

LOCATION UNDERGROUND APPROVED STRUCTURES
SUPV. U/G STRUCTURES COMMITTEE DATE

NOTE:
LOCATION OF UNDERGROUND STRUCTURES AS SHOWN ARE BASED ON THE BEST INFORMATION AVAILABLE, BUT NO GUARANTEE IS GIVEN THAT ALL EXISTING UTILITIES ARE SHOWN OR THAT THE GIVEN LOCATIONS ARE EXACT. CONFIRMATION OF EXISTENCE AND EXACT LOCATION OF ALL SERVICES, MUST BE OBTAINED FROM THE INDIVIDUAL UTILITIES BEFORE PROCEEDING WITH CONSTRUCTION.

NO.	REVISIONS	DATE	BY
1	ISSUED FOR TENDER	10/05/14	DPK

B.M. ELEV.

DESIGNED BY JCL
DRAWN BY ABH
CHECKED BY SSR
APPROVED BY DPK
HOR. SCALE AS SHOWN
VERTICAL
DATE 2010/05/14

DILLON CONSULTING

RELEASED FOR CONSTRUCTION
ORIGINAL SIGNED BY RANDY FINGAS
DATE 2010/05/14

ENGINEER'S SEAL
PROVINCE OF MANITOBA
ORIGINAL STAMPED BY
S.S. RIHAL
2010/05/14
REGISTERED PROFESSIONAL ENGINEER

CONSULTANT PROJECT NO.
088813

Winnipeg

THE CITY OF WINNIPEG
TRANSIT DEPARTMENT

SOUTHWEST RAPID TRANSIT CORRIDOR - STAGE 1
OSBORNE STATION & ASSOCIATED WORKS

CONCRETE TRAFFIC BARRIER - 1 OF 2

CITY DRAWING NUMBER B237-10-43
SHEET 43 OF 121
CONSULTANT DRAWING NUMBER C5-S1128-T

G:\CAD\088813\Contract\Contract 5--Osborne Station\Current\Bridge\C5--GXXX--BARRIER WALL_LAYOUT.dwg