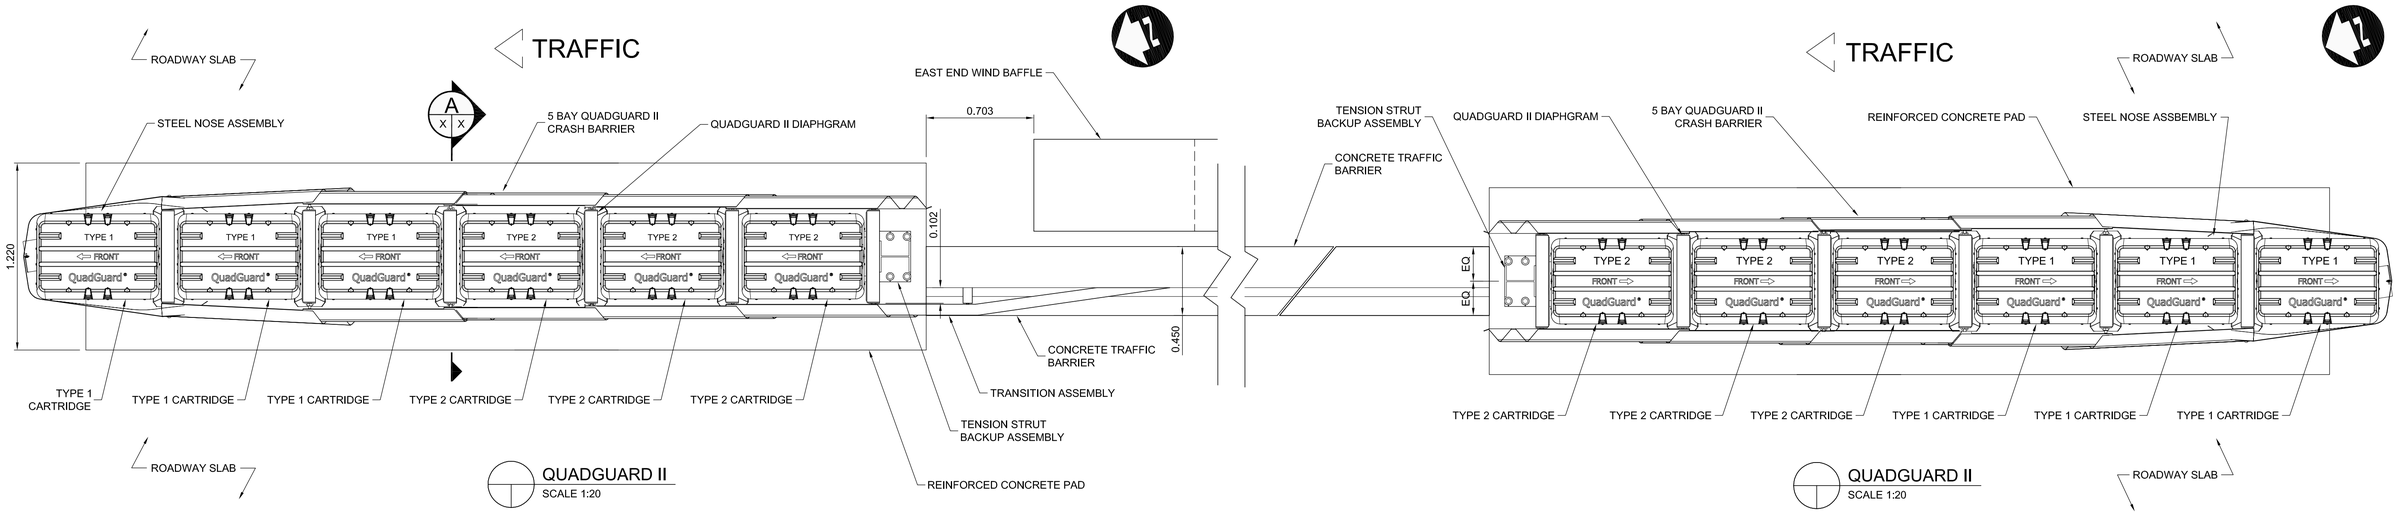

QUADGUARD II
SCALE 1:20

QUADGUARD II
SCALE 1:20

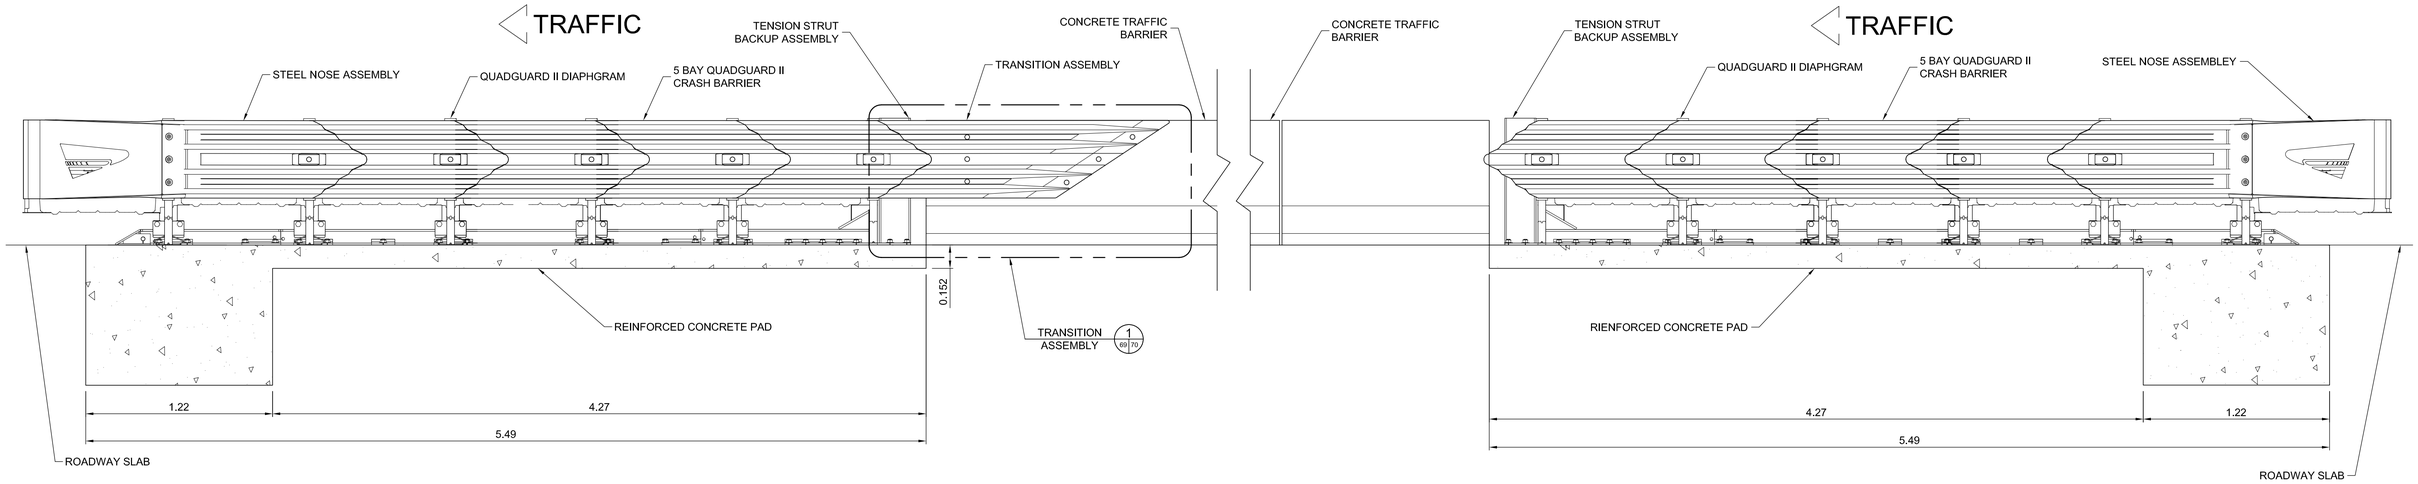

QUADGUARD II
LOOKING EAST
SCALE 1:20

QUADGUARD II
LOOKING EAST
SCALE 1:20

PART	PART NUMBER
QUADGUARD II	QG210024
TENSION STRUT BACKUP ASSEMBLY	3540031-0000
TRANSITION PANEL ASSEMBLY	354018R-0000

APEGM
Certificate of Authorization
Dillon Consulting Limited (MB)
No. 1789 Date: 2010/05/14

LOCATION UNDERGROUND APPROVED STRUCTURES

SUPV. U/G STRUCTURES COMMITTEE — DATE

NOTE:
LOCATION OF UNDERGROUND STRUCTURES AS SHOWN ARE BASED ON THE BEST INFORMATION AVAILABLE, BUT NO GUARANTEE IS GIVEN THAT ALL EXISTING UTILITIES ARE SHOWN OR THAT THE GIVEN LOCATIONS ARE EXACT. CONFIRMATION OF EXISTENCE AND EXACT LOCATION OF ALL SERVICES MUST BE OBTAINED FROM THE INDIVIDUAL UTILITIES BEFORE PROCEEDING WITH CONSTRUCTION.

B.M. 654265 (633392.694, 5525026.192)
ELEV. 232.518

NO.	REVISIONS	DATE	BY
1	ISSUED FOR TENDER	10/05/14	DPK

DESIGNED BY —
DRAWN BY PMW
CHECKED BY SSR
APPROVED BY DPK
HOR. SCALE 1 : 20
VERTICAL
DATE 2010/05/14

DILLON CONSULTING

RELEASED FOR CONSTRUCTION
ORIGINAL SIGNED BY RANDY FINGAS
DATE 2010/05/14

ENGINEER'S SEAL
PROVINCE OF MANITOBA
ORIGINAL STAMPED BY
D.P. KRAHN
2010 05 14
Member
4226
REGISTERED PROFESSIONAL ENGINEER

CONSULTANT PROJECT NO.
088813

Winnipeg

THE CITY OF WINNIPEG
TRANSIT DEPARTMENT

SOUTHWEST RAPID TRANSIT CORRIDOR - STAGE 1
OSBORNE STATION & ASSOCIATED WORKS

QUADGUARD II DETAILS 1 OF 3

CITY DRAWING NUMBER B237-10-68
SHEET 68 OF 121
CONSULTANT DRAWING NUMBER C5-S1153-T

G:\CAD\088813\Contract\Contract 5--Osborne Station\Current\Bridge\C5-S1146-QUADGUARD2 PLAN - ELEVATION LAYOUT.dwg