A1 SIZE 23.4" x 33.1" (594mm x 841mm)
PLOT: 10/06/08 4:04:44 PM
AECOM FILE NAME: 060144303_02-CT1006_RX.dwg Saved By: cooperkd

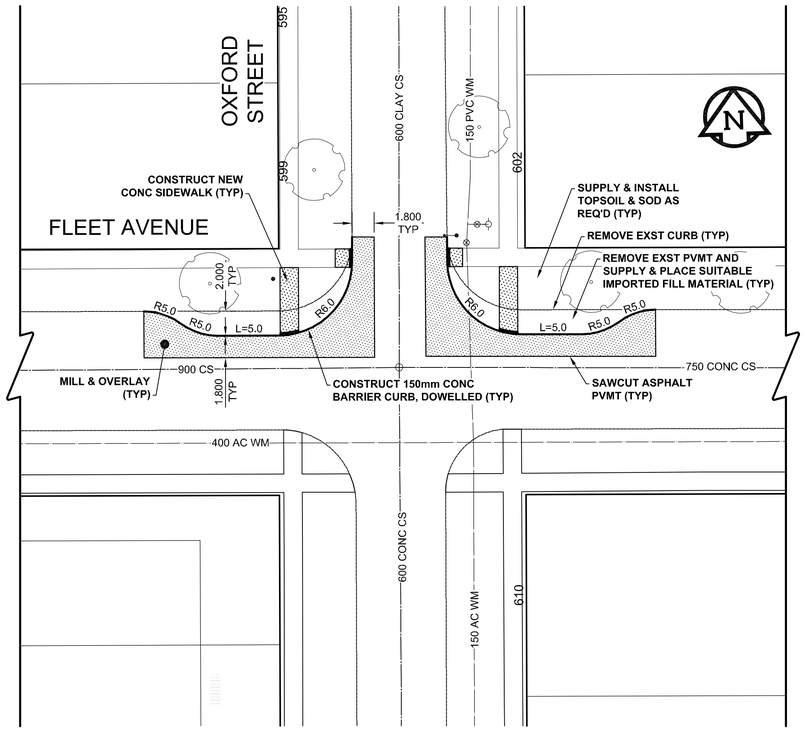

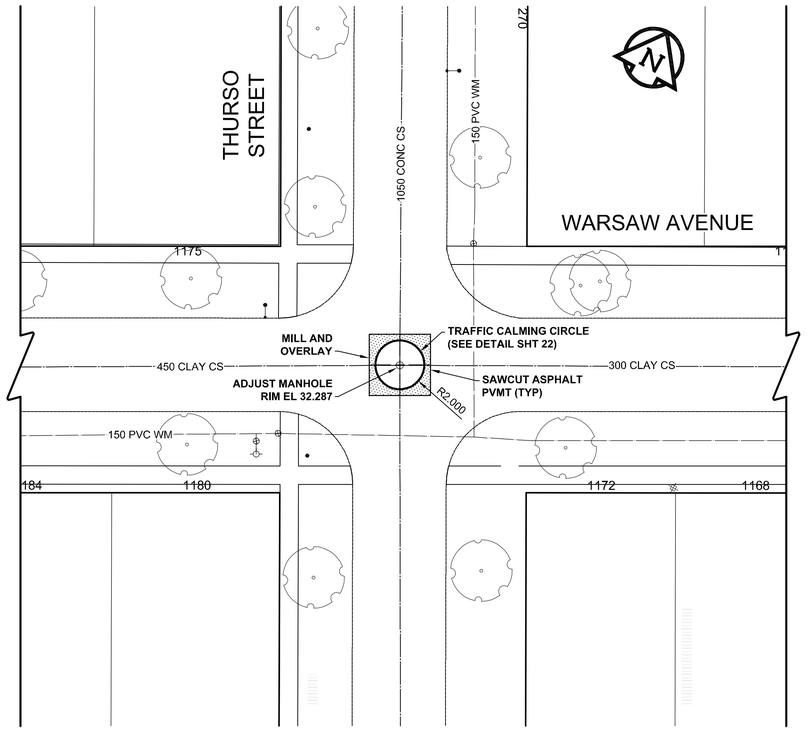

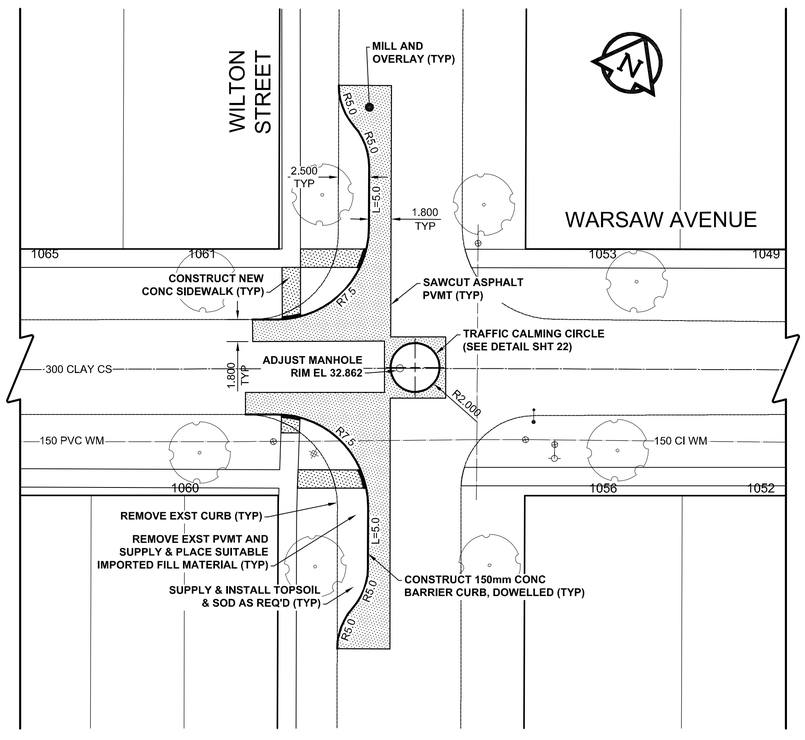

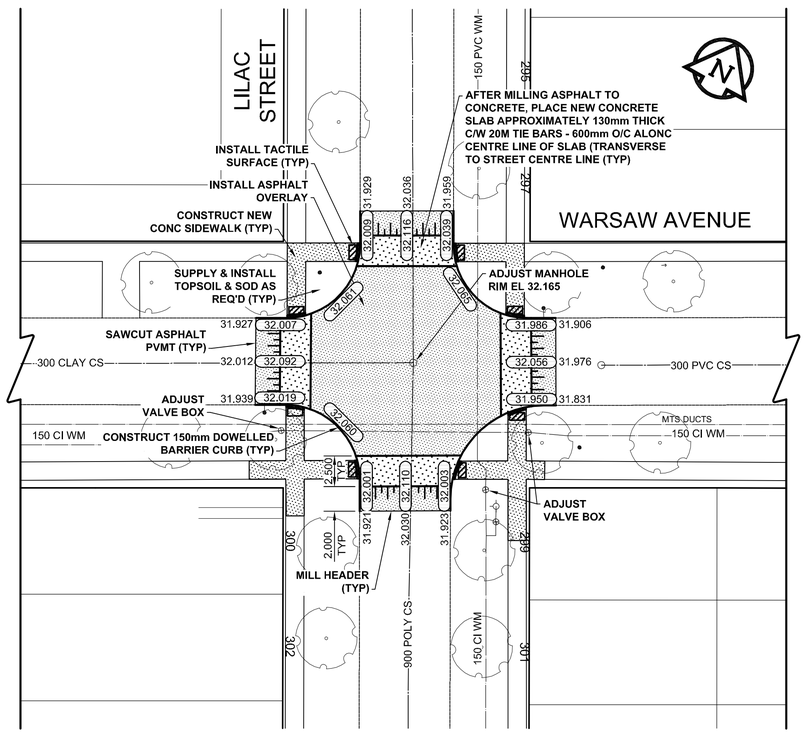

0 2.5 5 7.5 m SCALE 1:250

APEGM
Certificate of Authorization
AECOM Canada Ltd.
No. 4671 Date: June 8/10

BID OPPORTUNITY NO. 307-2010

METRIC

WHOLE NUMBERS INDICATE MILLIMETRES
DECIMALIZED NUMBERS INDICATE METRES

EXISTING	LEGEND - PLAN	NEW	EXISTING	LEGEND - PLAN	NEW	EXISTING	LEGEND - PLAN	NEW
	GAS		○	MANHOLE	●		CONCRETE PAVEMENT	
	MTS		□	CATCH BASIN / CATCH PIT	■		ASPHALT PAVEMENT	
	HYDRO		△	CURB INLET WITH BOX	▲		CONC. SIDEWALK/MEDIAN	
	CATV/FO		⊙	TREE			PAVING STONE	
	TRAFFIC SIGNALS/PIT		TH-12	TEST HOLE			GRAVEL	
	LAND DRAINAGE SEWER			PROPERTY LINE			RAMP CURB	
	SANITARY/COMBINED SEWER		⊕	SURVEY BAR			PLANING/REMOVAL	
	SSP/DCP			FENCE				
	WATERMAIN			BOC/EOPAVT				
	SUBDRAIN		33.000	ELEVATION	33.100			
	DITCH			TRAFFIC SIGN				

LOCATION APPROVED

UNDERGROUND STRUCTURES

SUPR. U/G STRUCTURES COMMITTEE _____ DATE _____

NOTE:
LOCATION OF UNDERGROUND STRUCTURES AS SHOWN ARE BASED ON THE BEST INFORMATION AVAILABLE. BUT NO GUARANTEE IS GIVEN THAT ALL EXISTING UTILITIES ARE SHOWN OR THAT THE GIVEN LOCATIONS ARE EXACT. CONFIRMATION OF EXISTENCE AND EXACT LOCATION OF ALL SERVICES MUST BE OBTAINED FROM THE INDIVIDUAL UTILITIES BEFORE PROCEEDING WITH CONSTRUCTION.

BM -
ELEV -

NO.	REVISIONS	YY/MM/DD	BY
0	ISSUED FOR CONSTRUCTION	10/06/09	KLC

This drawing has been prepared for the use of AECOM's client and may not be used, reproduced or relied upon by third parties, except as agreed by AECOM and its client, as required by law or for use by governmental reviewing agencies. AECOM accepts no responsibility, and denies any liability whatsoever, to any party that modifies this drawing without AECOM's express written consent. Do not scale this document. All measurements must be obtained from stated dimensions.

AECOM

DESIGNED BY	JGK/GFN	CHECKED BY	JC
DRAWN BY	KLC	APPROVED BY	TGS
HOR. SCALE	1:250	RELEASED FOR CONSTRUCTION	
VERT. SCALE	1:10		
DATE	10/06/09	DATE	June 8, 2010

PROFESSIONAL'S SEAL
PROVINCE OF MANITOBA
J.N. CRANG
June 8/10
REGISTERED PROFESSIONAL ENGINEER

CONSULTANT DRAWING NO.
060144303_02-CT1006_RX.dwg

Winnipeg

THE CITY OF WINNIPEG
PUBLIC WORKS DEPARTMENT
ENGINEERING DIVISION

2010 ACTIVE TRANSPORTATION/ INFRASTRUCTURE STIMULUS PROGRAM

FLEET/ WARSAW AVENUE
FLEET AVENUE AT OXFORD STREET
WARSAW AVENUE
THURSO STREET TO LILAC STREET

CURB EXTENSIONS, TRAFFIC CALMING CIRCLES, RAISED INTERSECTION

CITY DRAWING NUMBER	W-377-06
SHEET	6 OF 22
DRAWING No.	06
REV	0