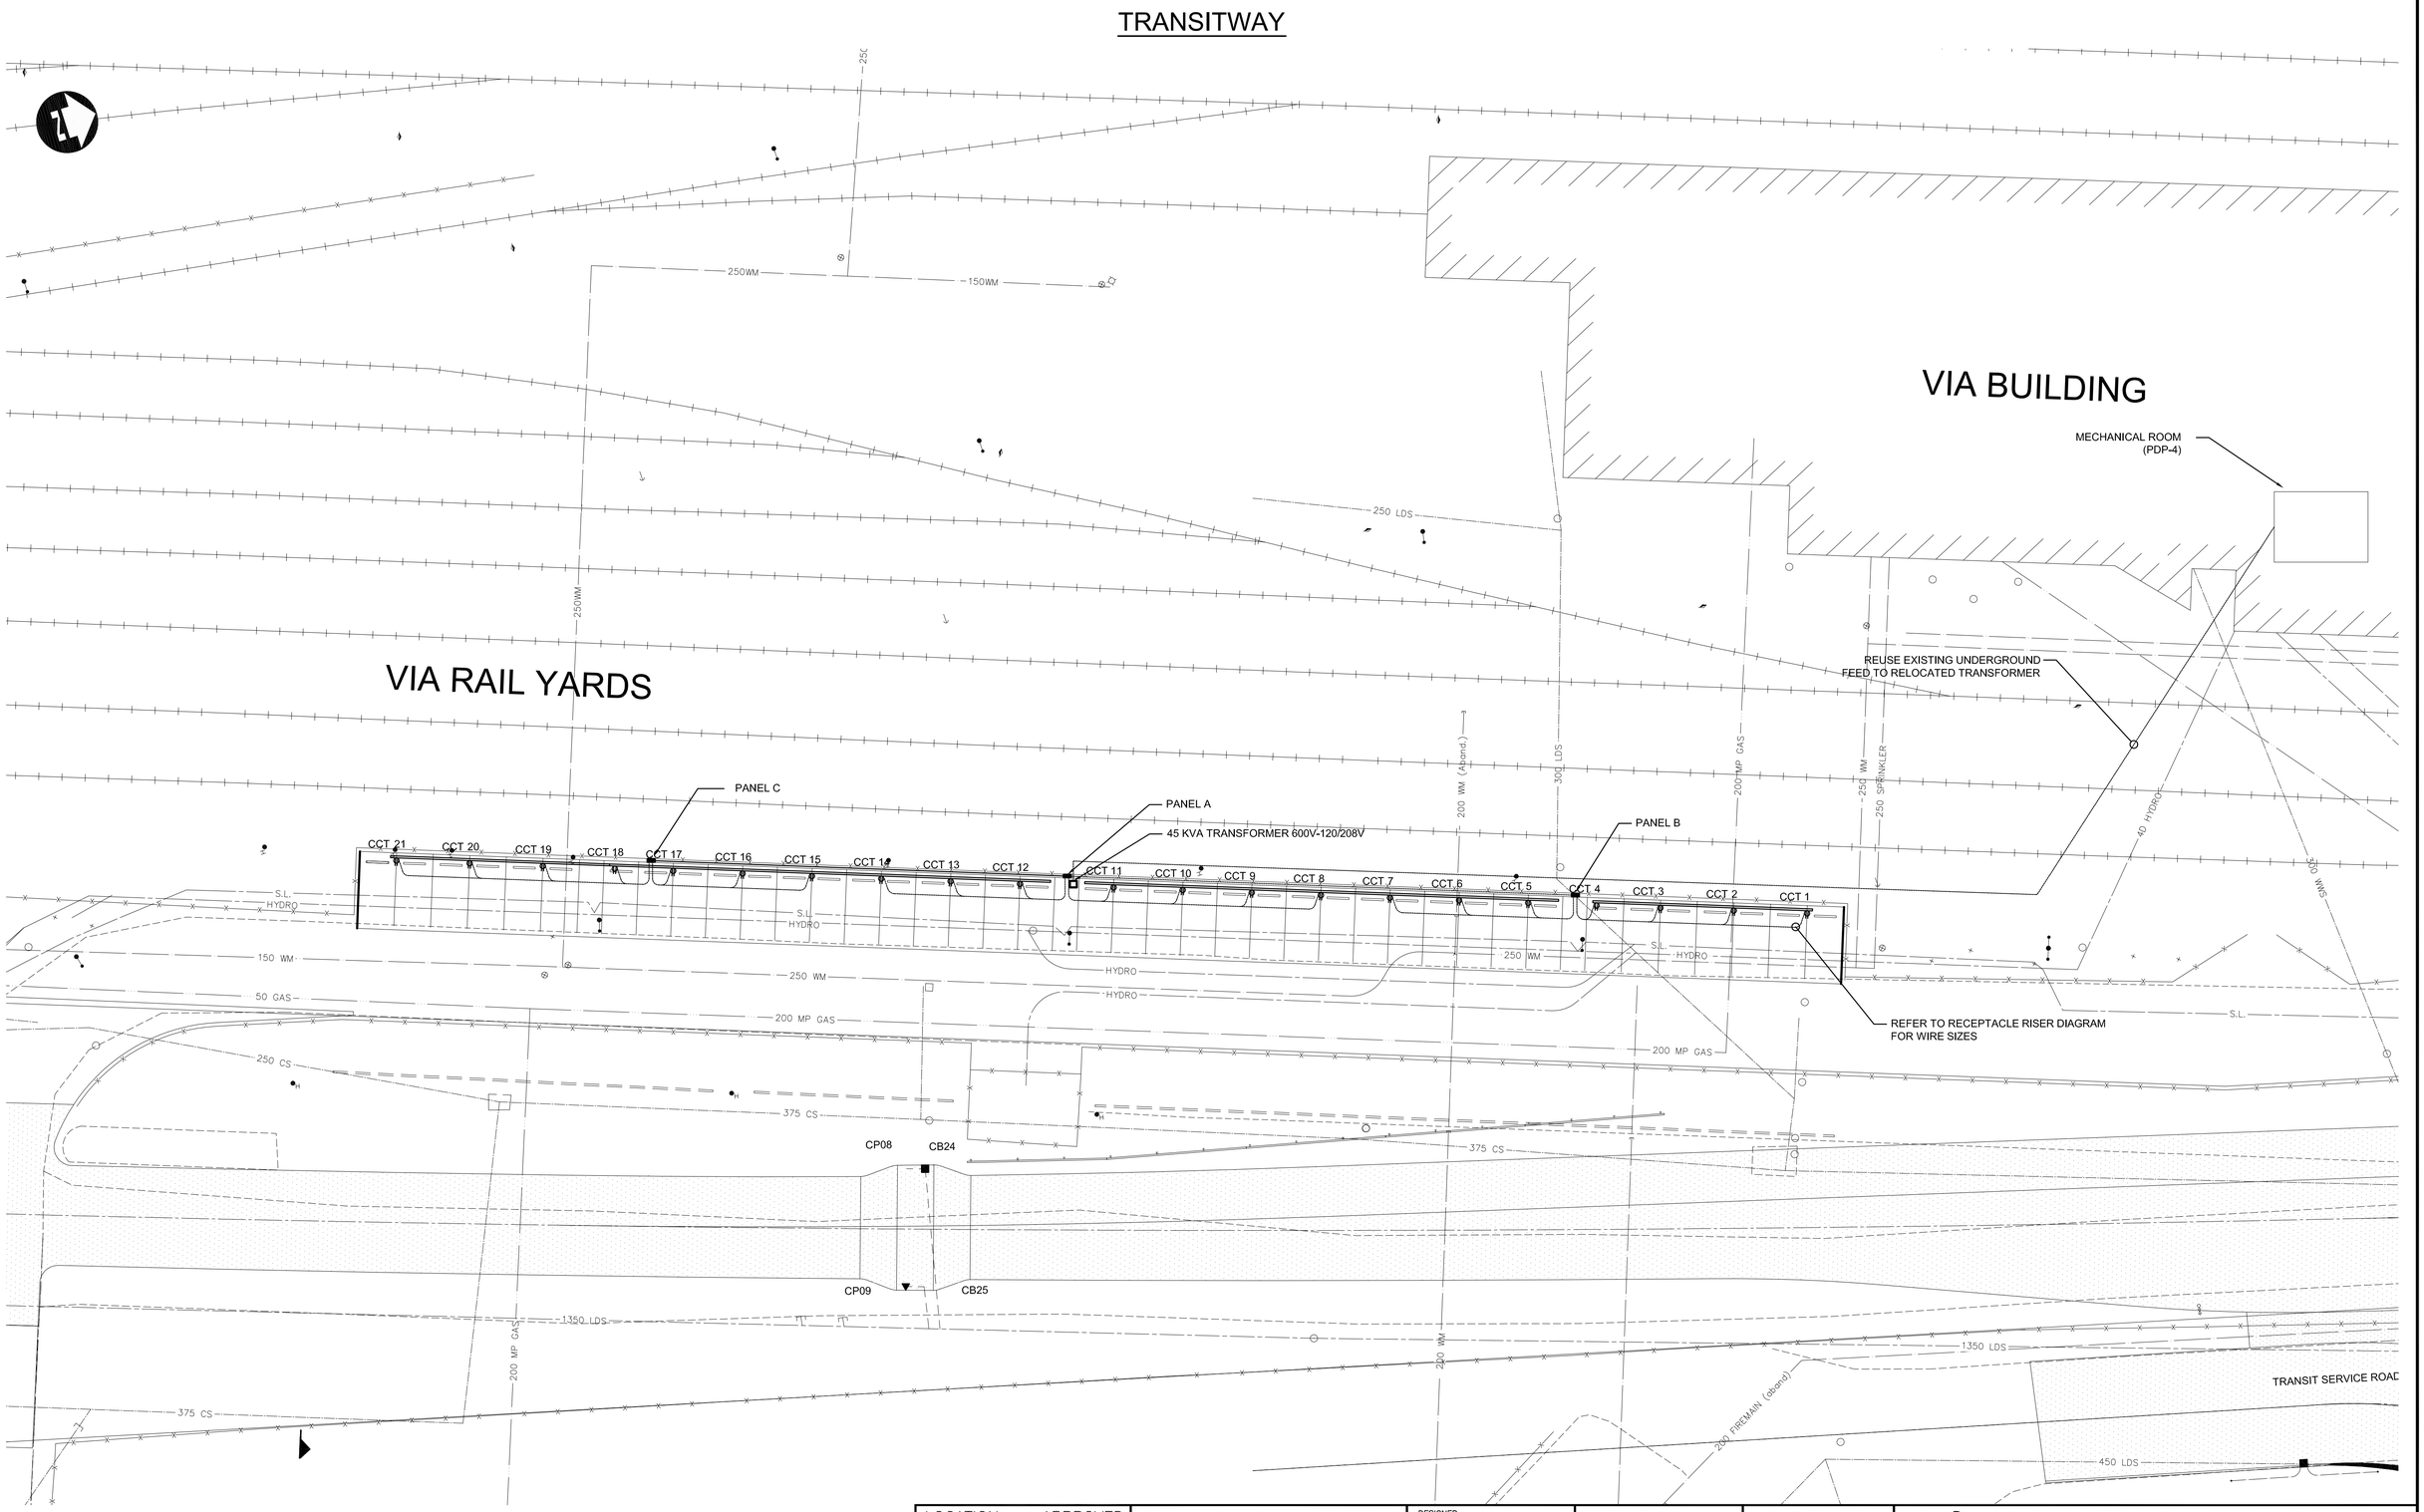

APEGM
Certificate of Authorization
Dillon Consulting Limited (MB)
No. 1789 Date: 04/23/10

LOCATION UNDERGROUND APPROVED STRUCTURES

SUPV. U/G STRUCTURES COMMITTEE DATE

NOTE:
LOCATION OF UNDERGROUND STRUCTURES AS SHOWN ARE BASED ON THE BEST INFORMATION AVAILABLE, BUT NO GUARANTEE IS GIVEN THAT ALL EXISTING UTILITIES ARE SHOWN OR THAT THE GIVEN LOCATIONS ARE EXACT. CONFIRMATION OF EXISTENCE AND EXACT LOCATION OF ALL SERVICES MUST BE OBTAINED FROM THE INDIVIDUAL UTILITIES BEFORE PROCEEDING WITH CONSTRUCTION.

B.M. ELEV.

NO.	REVISIONS	DATE	BY
1	ADDENDUM #2	04/23/10	MCL

DESIGNED BY ML
DRAWN BY JV
CHECKED BY ORIGINAL SIGNED BY AA AA
APPROVED BY ORIGINAL SIGNED BY WCD BD
HOR. SCALE
VERTICAL
DATE

DILLON CONSULTING

RELEASED FOR CONSTRUCTION
ORIGINAL SIGNED BY RANDY FINGAS
DATE 04/23/10

ENGINEER'S SEAL
PROVINCE OF MANITOBA
ORIGINAL STAMPED BY W.C.D. DEGAGNE 04/23/10
REGISTERED PROFESSIONAL ENGINEER

CONSULTANT PROJECT NO. 088813

Winnipeg
THE CITY OF WINNIPEG
TRANSIT DEPARTMENT

SOUTHWEST RAPID TRANSIT CORRIDOR - STAGE 1
TRANSITWAY CONSTRUCTION, LANDSCAPING & ASSOCIATED WORKS

ELECTRICAL - VIA PARKING LOT BLOCK HEATER RECEPTACLES

CITY DRAWING NUMBER P-3317-75
SHEET 75 OF 84
CONSULTANT DRAWING NUMBER C6-C3054-T

G:\CAD\088813\Contract\Contract 6-Busway\Current\Electrical\VIA PARKING LOT\E2-E3.dwg