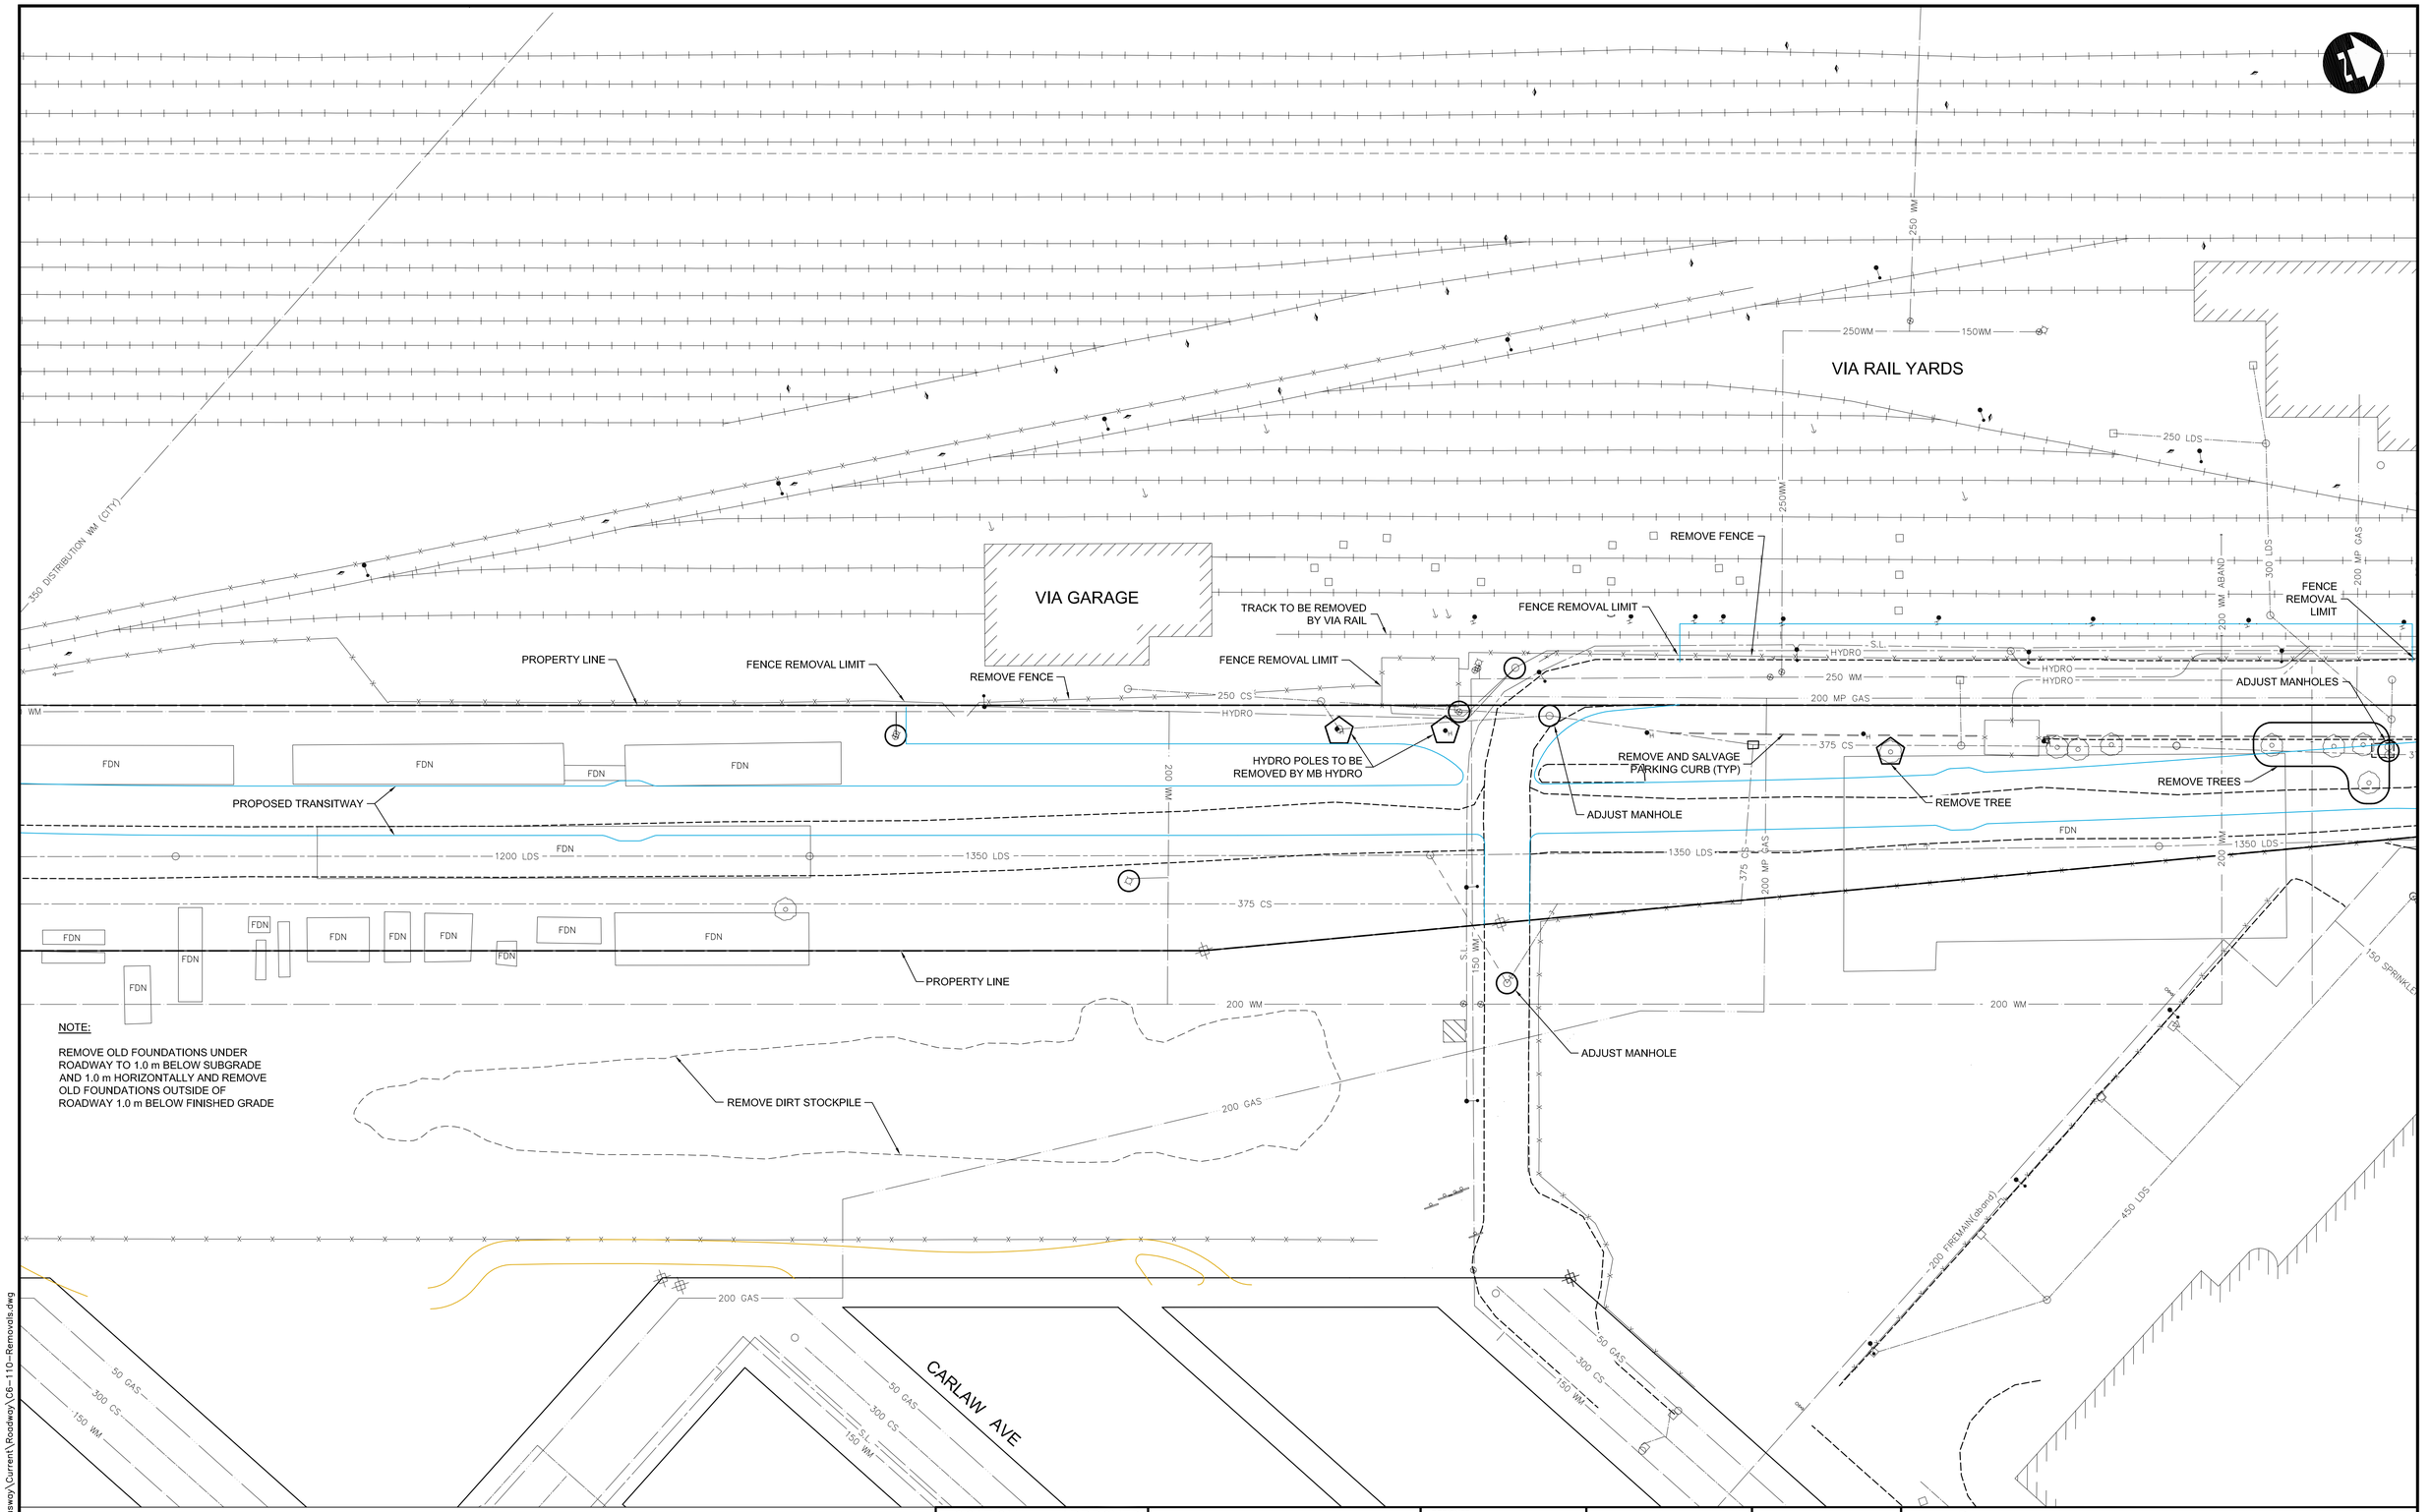

NOTE:

REMOVE OLD FOUNDATIONS UNDER ROADWAY TO 1.0 m BELOW SUBGRADE AND 1.0 m HORIZONTALLY AND REMOVE OLD FOUNDATIONS OUTSIDE OF ROADWAY 1.0 m BELOW FINISHED GRADE

APEGM
Certificate of Authorization
Dillon Consulting Limited (MB)
No. 1789 Date: _____

LOCATION OF UNDERGROUND STRUCTURES APPROVED

SUPV. U/G STRUCTURES COMMITTEE _____ DATE _____

NOTE:
LOCATION OF UNDERGROUND STRUCTURES AS SHOWN ARE BASED ON THE BEST INFORMATION AVAILABLE, BUT NO GUARANTEE IS GIVEN THAT ALL EXISTING UTILITIES ARE SHOWN OR THAT THE GIVEN LOCATIONS ARE EXACT. CONFIRMATION OF EXISTENCE AND EXACT LOCATION OF ALL INDIVIDUAL MUST BE OBTAINED FROM THE INDIVIDUAL UTILITIES BEFORE PROCEEDING WITH CONSTRUCTION.

B.M. ELEV.

NO.	REVISIONS	DATE	BY
2	ISSUED FOR TENDER	03/26/10	TJP
1	ISSUED FOR 75% REVIEW	03/03/10	TJP

DESIGNED BY RTP
DRAWN BY TJH
CHECKED BY ORIGINAL SIGNED BY TARAN J. PETERS
APPROVED BY ORIGINAL SIGNED BY DAVE P. KRAHN
HOR. SCALE 1 : 500
VERTICAL
DATE 03/26/10

DILLON CONSULTING

RELEASED FOR CONSTRUCTION
ORIGINAL SIGNED BY RANDY FINGAS
DATE 03/24/10

ENGINEER'S SEAL
PROVINCE OF MANITOBA
ORIGINAL STAMPED BY
T.J. PETERS
03/26/10
Member
22309
REGISTERED PROFESSIONAL ENGINEER

CONSULTANT PROJECT NO.
088813

Winnipeg

THE CITY OF WINNIPEG
TRANSIT DEPARTMENT

SOUTHWEST RAPID TRANSIT CORRIDOR - STAGE 1
TRANSITWAY CONSTRUCTION, LANDSCAPING & ASSOCIATED WORKS

TRANSITWAY REMOVALS (4 OF 6)

CITY DRAWING NUMBER
P-3317-08

SHEET 08 OF 72

CONSULTANT DRAWING NUMBER
C6-G108-T

G:\CAD\088813\Contract\Contract 6-Busway\Current\Roadway\C6-110-Removals.dwg