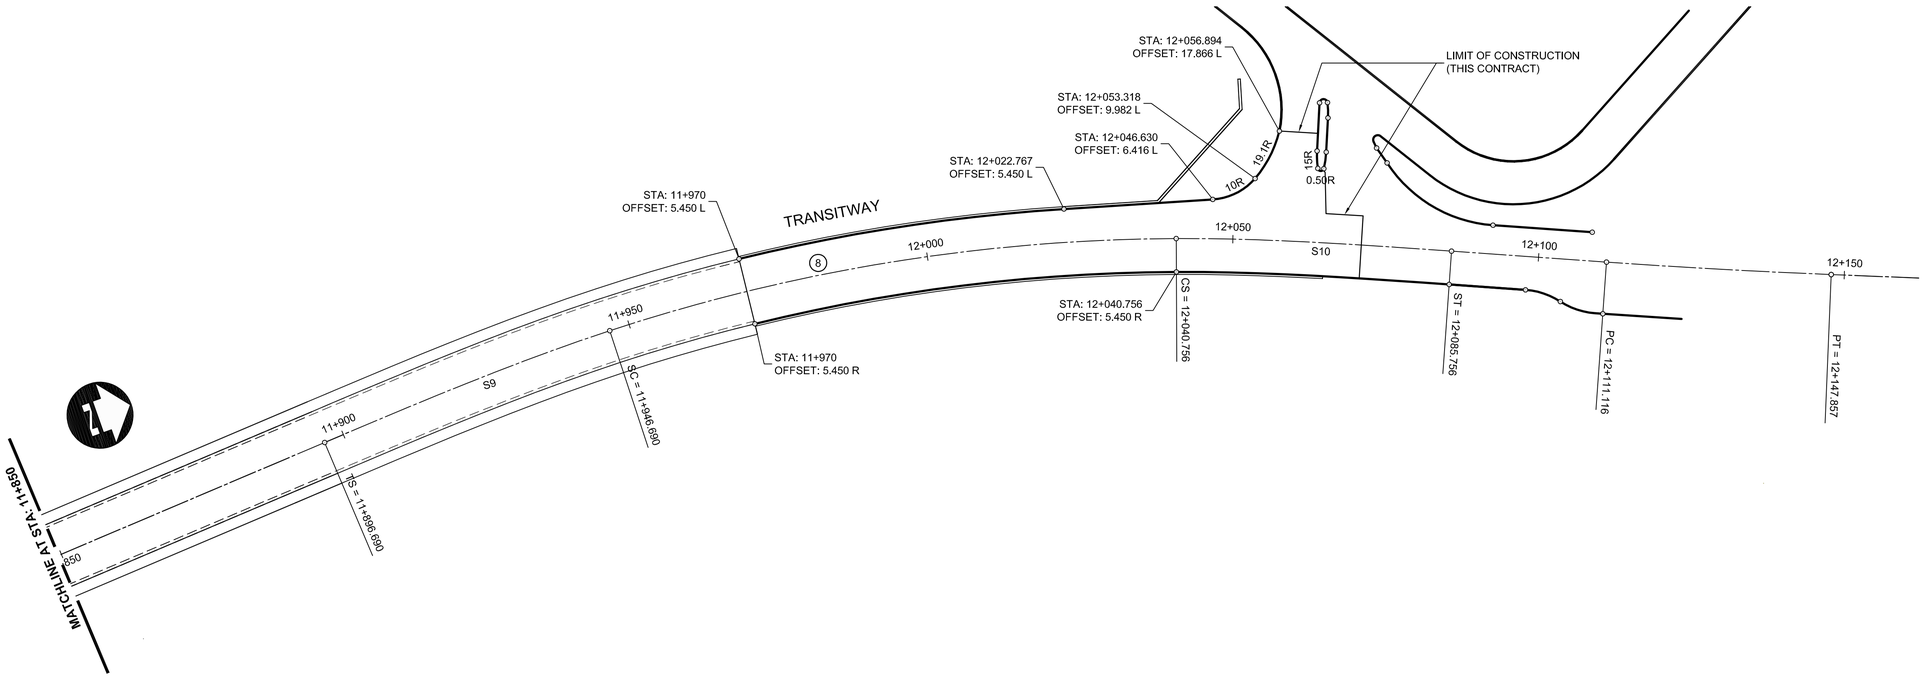

TRANSITWAY								
CONTROL POINT	STATION	COORDINATES		PARA METER	CURVE DATA	SPIRAL CURVE DATA		
		NORTHING	EASTING		8		S9	S10
T.S.	11+896.690	5525946.206	633511.493	R.	300.000	LENGTH	50.00	45.00
S.C.	11+946.690	5525996.163	633509.811	Δc	17°57'55"	THETA	300.004°46'29"	-300.004°17'50"
C.S.	12+040.756	5526088.353	633526.460	Tc	47.422	S. TANGENT	122.4716.68	116.1915.01
S.T.	12+085.756	5526130.041	633543.375	L.	94.066	L. TANGENT	33.35	30.01
P.O.T.	12+111.116	5526153.294	633553.494	L.C.	93.681			

APEGM
Certificate of Authorization
Dillon Consulting Limited (MB)
No. 1789 Date: _____

LOCATION UNDERGROUND STRUCTURES APPROVED

SUPV. U/G STRUCTURES COMMITTEE DATE

NOTE:
LOCATION OF UNDERGROUND STRUCTURES AS SHOWN ARE BASED ON THE BEST INFORMATION AVAILABLE. BUT NO GUARANTEE IS GIVEN THAT ALL EXISTING UTILITIES ARE SHOWN OR THAT THE GIVEN LOCATIONS ARE EXACT. CONFIRMATION OF EXISTENCE AND EXACT LOCATION OF ALL SERVICES MUST BE OBTAINED FROM THE INDIVIDUAL UTILITIES BEFORE PROCEEDING WITH CONSTRUCTION.

B.M. ELEV.

NO.	REVISIONS	DATE	BY
2	ISSUED FOR TENDER	03/26/10	TJP
1	ISSUED FOR 75% REVIEW	03/03/10	TJP

DESIGNED BY RTP
DRAWN BY TJH
CHECKED BY ORIGINAL SIGNED BY TARAN J. PETERS
APPROVED BY ORIGINAL SIGNED BY DAVE P. KRAHN
HOR. SCALE 1 : 500
VERTICAL
DATE 03/26/10

DILLON CONSULTING
RELEASED FOR CONSTRUCTION
ORIGINAL SIGNED BY RANDY FINGAS
DATE 03/24/10

ENGINEER'S SEAL
PROVINCE OF MANITOBA
ORIGINAL STAMPED BY
T.J. PETERS
03/26/10
Member
22309
REGISTERED PROFESSIONAL ENGINEER

CONSULTANT PROJECT NO.
088813

Winnipeg
THE CITY OF WINNIPEG
TRANSIT DEPARTMENT

SOUTHWEST RAPID TRANSIT CORRIDOR - STAGE 1
TRANSITWAY CONSTRUCTION, LANDSCAPING & ASSOCIATED WORKS

HORIZ. GEOMETRY - STA. 11+850 TO 12+070 & QEW

CITY DRAWING NUMBER P-3317-16
SHEET 16 OF 72
CONSULTANT DRAWING NUMBER C6-C3006-T

G:\CAD\088813\Contract\Contract 6-Busway\Current\Roadway\C6-300-Control-Line-Geometry.dwg