B SIZE 11" x 17" (279mm x 432mm)

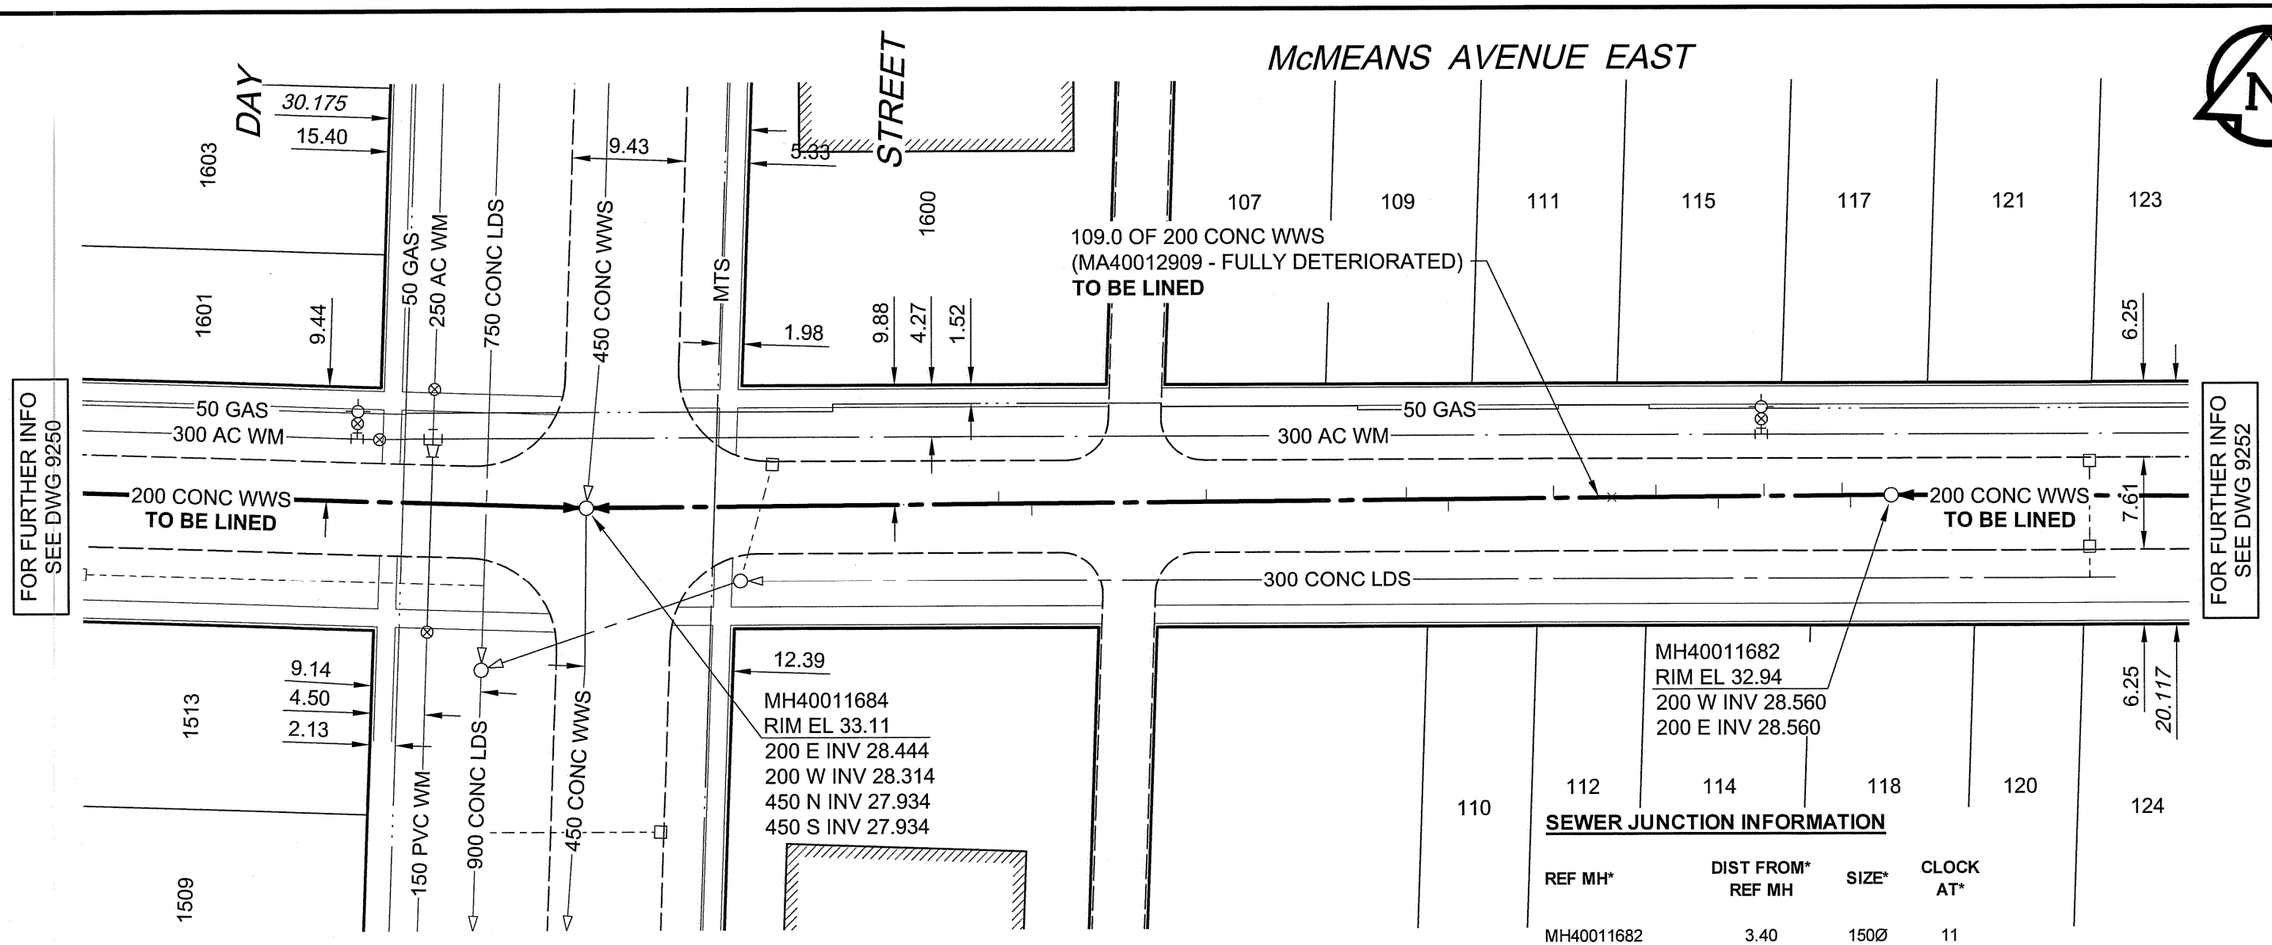

SEWER JUNCTION INFORMATION

REF MH*	DIST FROM* REF MH	SIZE*	CLOCK AT*
MH40011682	3.40	150Ø	11
MH40011682	4.10	150Ø	01
MH40011682	10.60	150Ø	01
MH40011682	14.40	150Ø	11
MH40011682	19.60	150Ø	01
MH40011682	23.30	150Ø	12
MH40011682	28.20	150Ø	01
MH40011682	37.00	150Ø	11
MH40011682	40.50	150Ø	02
MH40011682	57.20	150Ø	02
MH40011682	71.80	150Ø	11
MH40011682	74.60	150Ø	01

*JUNCTION INFORMATION FROM VIDEO INSPECTION

METRIC

WHOLE NUMBERS INDICATE MILLIMETRES
DECIMALIZED NUMBERS INDICATE METRES

AECOM
Certificate of Authorization
AECOM Canada Ltd.
No. 4671 Date: 10/07/06

BID OPPORTUNITY NO. 361-2010

LOCATION APPROVED
UNDERGROUND STRUCTURES

SUPR. U/G STRUCTURES COMMITTEE _____ DATE _____

NOTE:
LOCATION OF UNDERGROUND STRUCTURES AS SHOWN ARE BASED ON THE BEST INFORMATION AVAILABLE. BUT NO GUARANTEE IS GIVEN THAT ALL EXISTING UTILITIES ARE SHOWN OR THAT THE GIVEN LOCATIONS ARE EXACT. CONFIRMATION OF EXISTENCE AND EXACT LOCATION OF ALL SERVICES MUST BE OBTAINED FROM THE INDIVIDUAL UTILITIES BEFORE PROCEEDING WITH CONSTRUCTION.

BM 87R481
ELEV 233.050m
McMeans Ave. W. & Day St., Tblt. on top of 0.05 m sq. x 2.4 m iron tube, 5.3 m N. of S.L. McMeans Ave. W. & 11 m E. of W.L. Day St.

NO.	REVISIONS	YY/MM/DD	BY
0	ISSUED FOR CONSTRUCTION	10/7/6	KMB

AECOM
This drawing has been prepared for the use of AECOM's client and may not be used, reproduced or relied upon by third parties, except as agreed by AECOM and its client, as required by law or for use by governmental reviewing agencies. AECOM accepts no responsibility, and denies any liability whatsoever, to any party that modifies this drawing without AECOM's express written consent.
Do not scale this document. All measurements must be obtained from stated dimensions.

DESIGNED BY	ALD	CHECKED BY	PL
DRAWN BY	KMB	APPROVED BY	
HOR. SCALE	1:500	RELEASED FOR CONSTRUCTION	
VERT. SCALE	N/A		
DATE	10/07/06	DATE	July 6/10

PROFESSIONAL'S SEAL
PROVINCE OF MANITOBA
06 July 2010
C. C. MACEY
REGISTERED ENGINEER

CONSULTANT DRAWING NO.
60154221-01-C-125-R0X.dwg

Winnipeg

THE CITY OF WINNIPEG
WATER AND WASTE DEPARTMENT

2010 WASTE WATER SEWER RENEWALS
BY CIPP LINING
CONTRACT 13

McMEANS AVENUE EAST
DAY STREET
TO 183m W OF WABASHA STREET

SHEET 25 OF 73

CITY DRAWING NUMBER
9251 REV 0

AECOM REVIEW | DRFT CHK

PLOT: 7/5/2010 5:16:45 PM
FILE NAME: 60154221-01-C-125-R0X.dwg Saved By: berardk