1539 WAVERLEY ST.
address

84.603
project no.

F1
sheet no.

DIST. 6 OPS & PARKS
description

FUELING STATION - SITE PLAN -

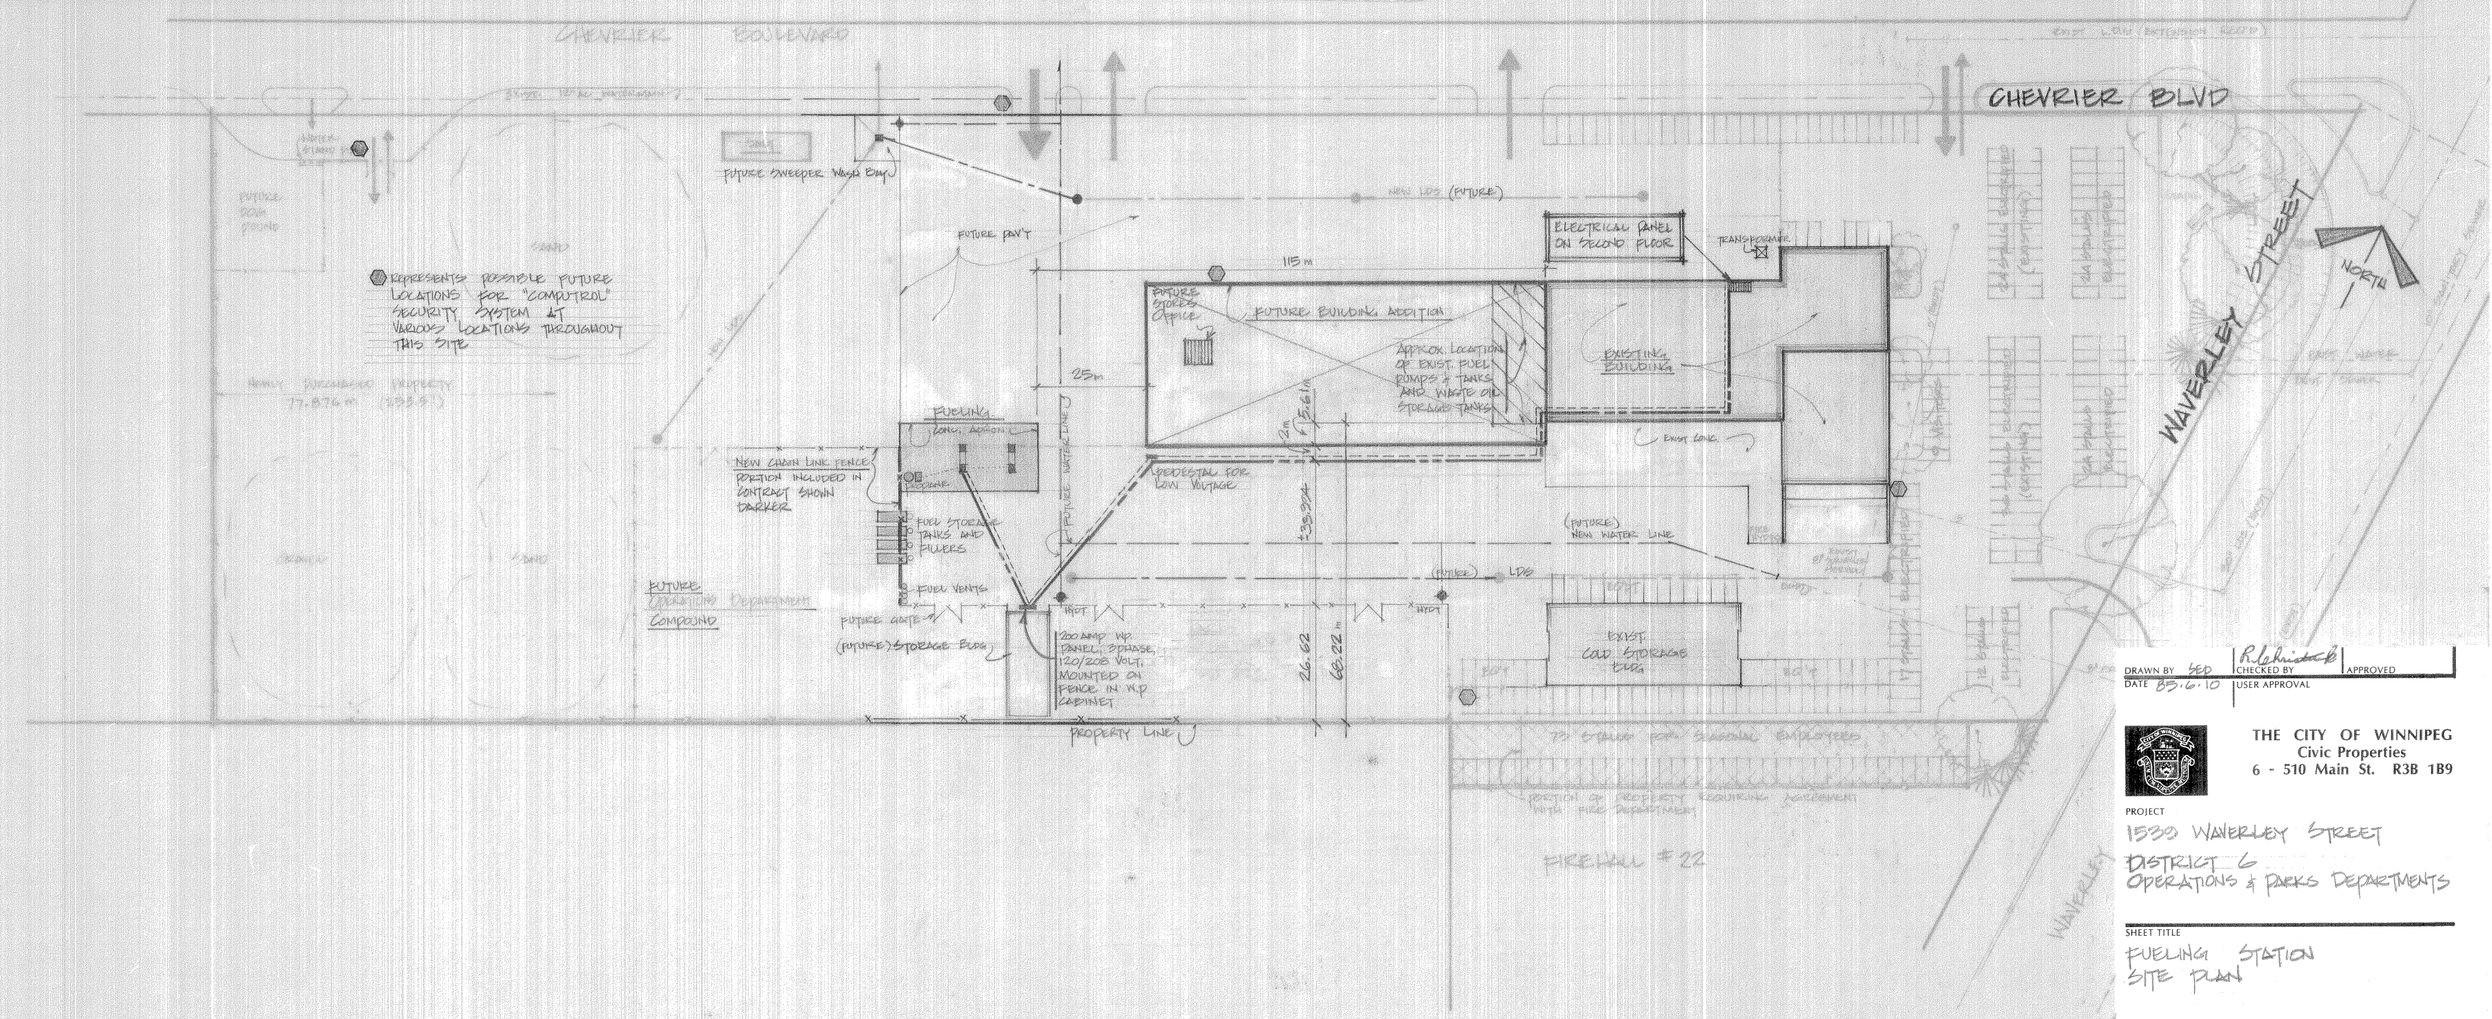

DRAWN BY SED | CHECKED BY R. Chisholm | APPROVED
DATE 85.6.10 | USER APPROVAL

THE CITY OF WINNIPEG
Civic Properties
6 - 510 Main St. R3B 1B9

PROJECT
1539 WAVERLEY STREET
DISTRICT 6
OPERATIONS & PARKS DEPARTMENTS

SHEET TITLE
FUELING STATION
SITE PLAN

SCALE	PROJECT NO.	SHEET NO.
1:1000	84.603	F1