sheet size - Super A1 24" x 36" | plotscale - 1:1 (metric)

LEGEND

- UNDERGROUND PIPING (Approximate)
- PROPERTY LINE
- LIMIT OF WORK
- MANITOBA HYDRO UNDERGROUND HIGH VOLTAGE LINE
- COMBINED SEWER
- WATERMAIN
- CONSTRUCTION ACCESS LOCATION
- HYDRO POLE
- EXISTING ASPHALT TO BE REMOVED

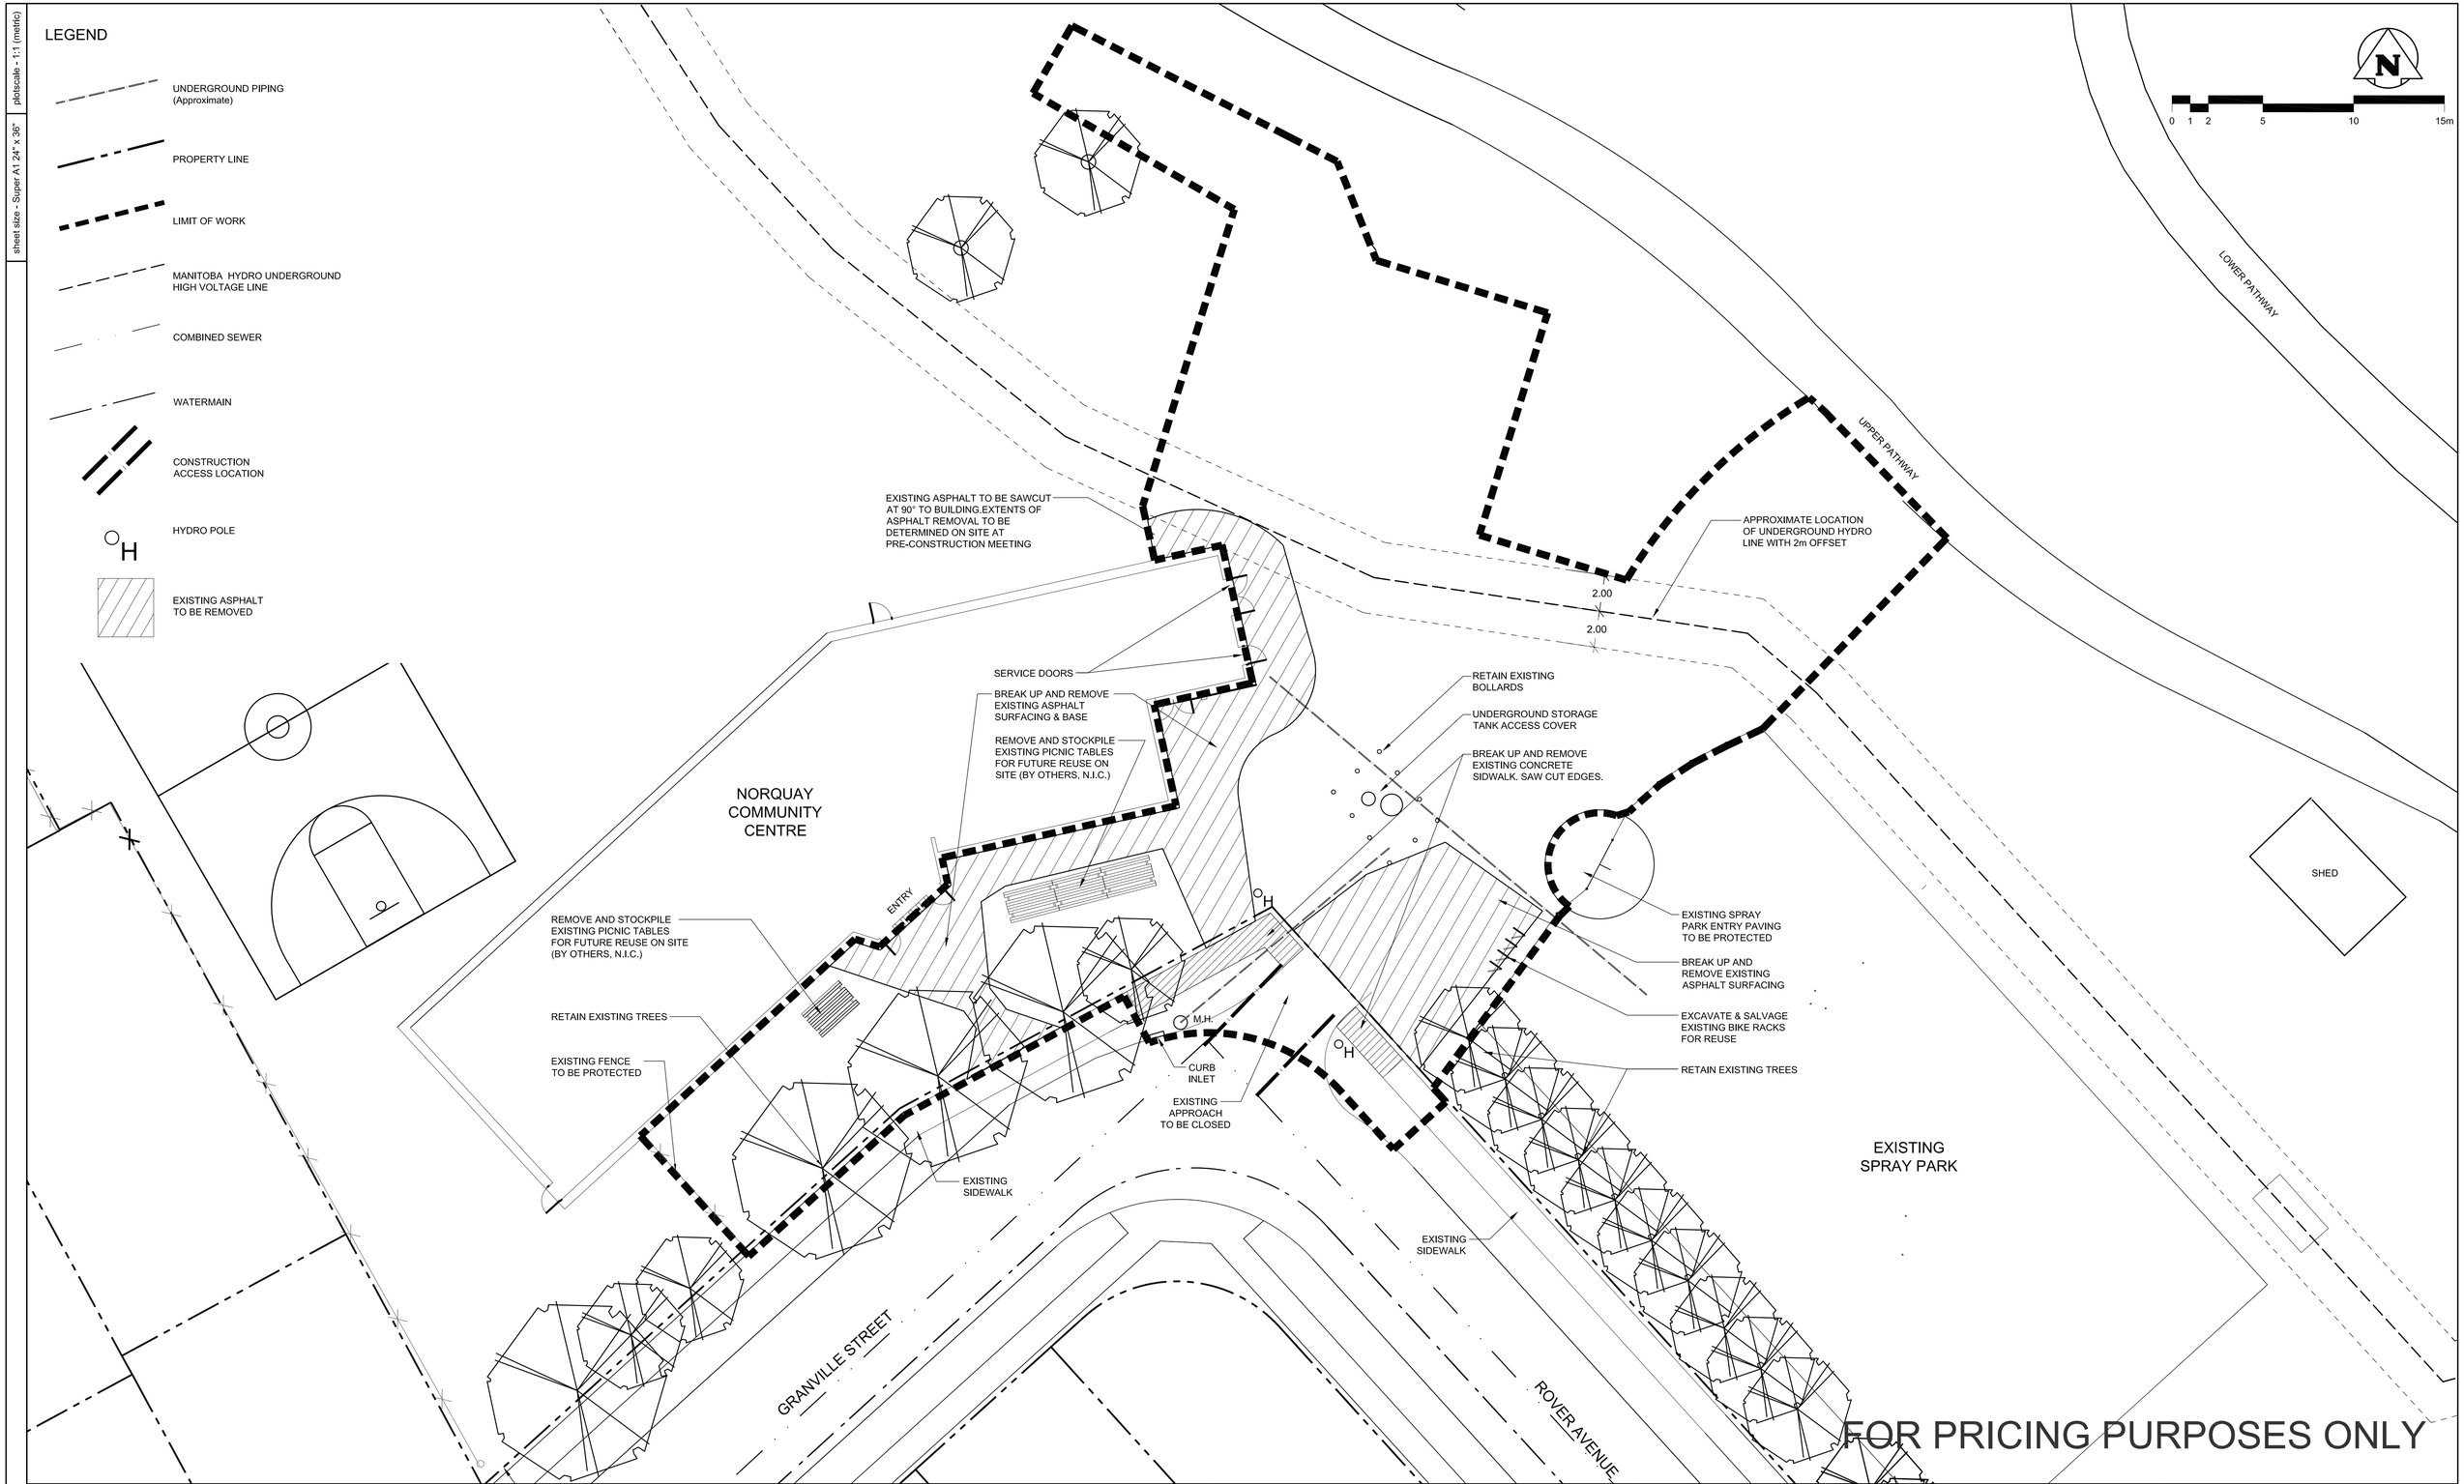

FOR PRICING PURPOSES ONLY

NOTES:
1. CONTRACTOR TO VERIFY THE LOCATION OF ALL UNDERGROUND UTILITIES PRIOR TO EXCAVATION.
2. CONTRACTOR TO OBTAIN ALL NECESSARY PERMITS PRIOR TO CONSTRUCTION.
3. ALL EXISTING TREES, SHRUBS, SIDEWALKS, CURBS, SOD, UTILITIES & PAVING TO BE PROTECTED UNLESS OTHERWISE NOTED.
4. CONTRACTOR TO CONFIRM ALL EXISTING CONDITIONS, DIMENSIONS AND MATERIALS ON SITE AND REPORT ANY DISCREPANCIES TO THE C.A. PRIOR TO CONSTRUCTION.
5. REFER ALSO TO WRITTEN SPECIFICATIONS.

NO.	D / M / Y	REVISIONS	BY
R0	13/05/10	ISSUED FOR TENDER	JW

SCATLIFF+MILLER+MURRAY
landscape architecture urban design golf course design bridge architecture 3d visualization
Winnipeg Calgary Bedford
tel (204)231-1821
fax (204)231-0943

A. SECTION LETTER OR DETAIL NUMBER.
B. DRAWING WHERE SECTION OR DETAIL IS DRAWN,
OR
DRAWING WHERE SECTION OR DETAIL IS INDICATED.
— SECTION OR DETAIL SHOWN ON SAME DRAWING.

SEAL

CLIENT	DESIGN BY	DRAWN BY	SCALE
City of Winnipeg	JW	AR	PLAN - 1:150
PROJECT TITLE: Norquay CC Playground Development -Site Works	CHECKED BY: JW	APPROVED BY: JW	DATE: MAY13, 2010
DRAWING TITLE: Site Plan - Existing	FILE NO.: 7052		SHEET NO.: L00

CAD file name - XX