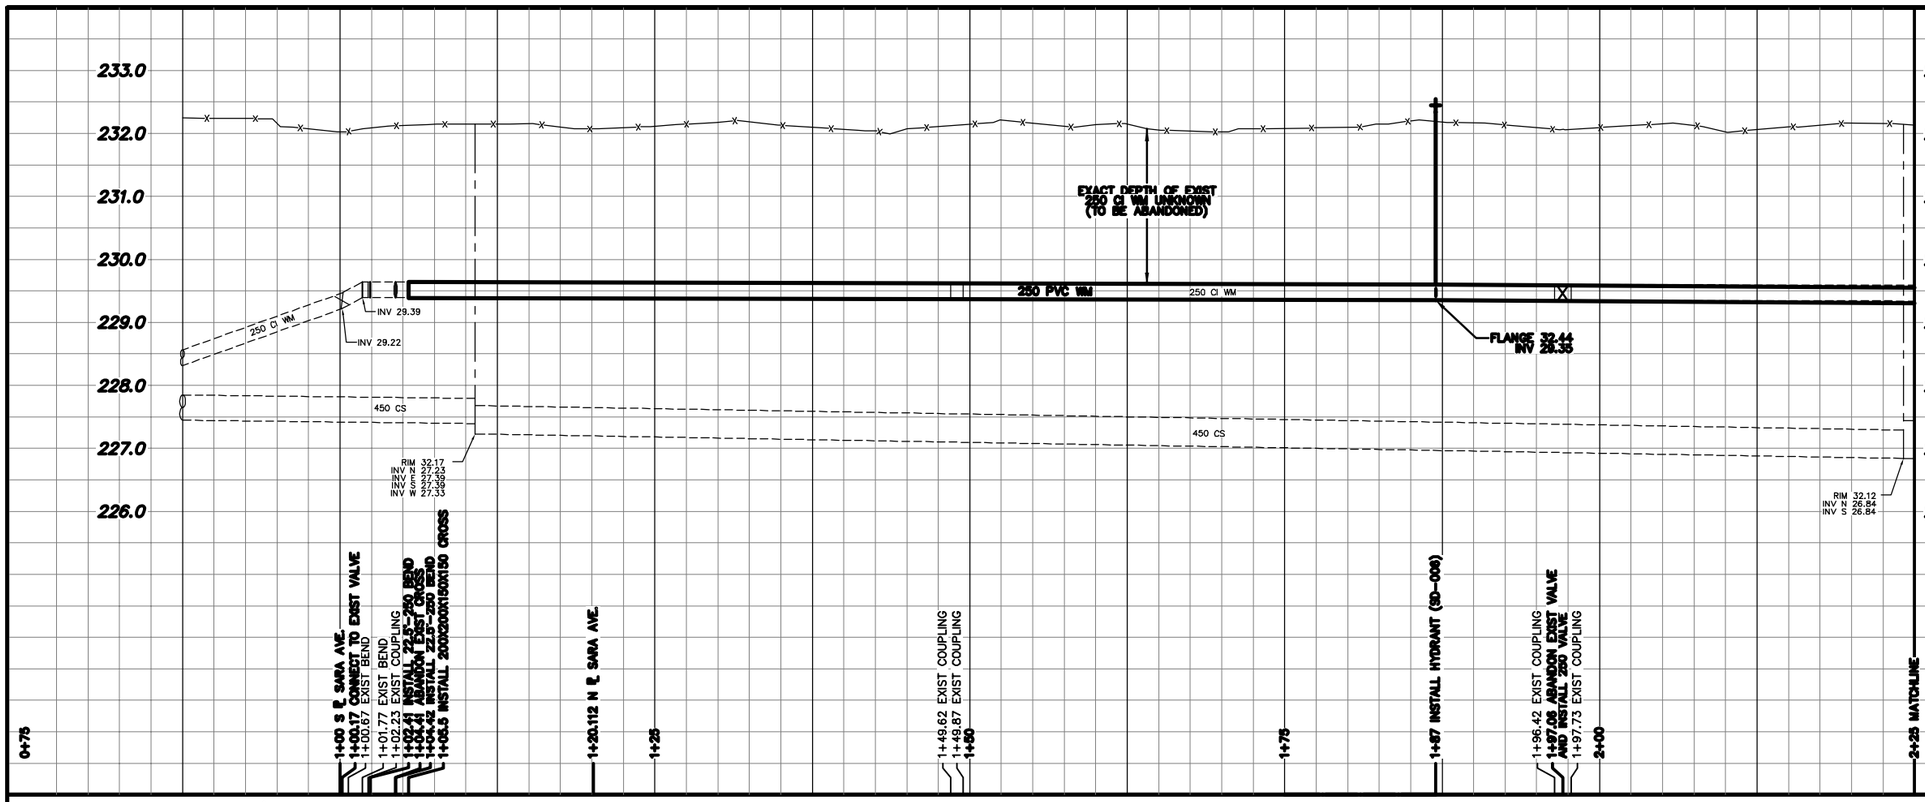

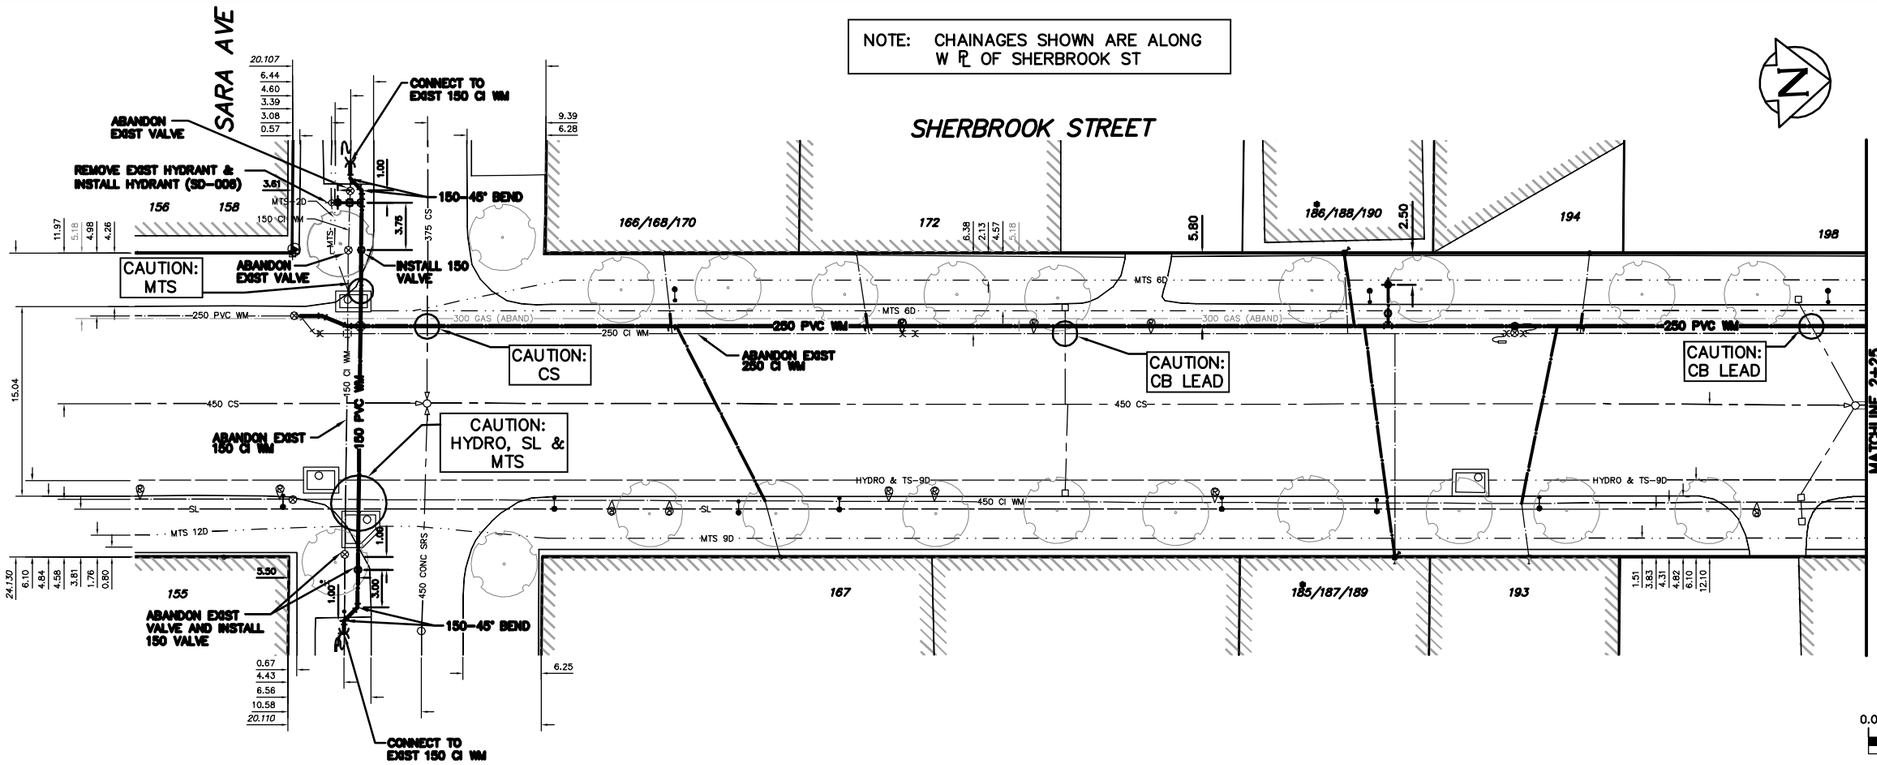

NOTE: CHAINAGES SHOWN ARE ALONG W ℄ OF SHERBROOK ST

WATER SERVICE INFORMATION

ADDRESS	SIZE(mm) & TYPE (STREET)	SIZE(mm) & TYPE (PROP)	SHORT & LONG MEASUREMENT	CORP. LOCATION	
155 SHERBROOK RESIDENTIAL	20 COPPER	20 COPPER	5.03 SNL BLDG 5.18 SSL SARA	OPP OF S/C	
158 SHERBROOK RESIDENTIAL	12 LEAD	20 COPPER	10.06 EWL BLDG 13.72 WWL SHERBROOK	15.55 WWL SHERBROOK	–
166 SHERBROOK COMMERCIAL	50 COPPER	38 COPPER	9.16 NSL OF BUILDING 9.45 NNL OF SARA	0.61 N OF S/C	ALSO INCL. ADDRESSES 168/170 RECONNECT SERVICE
167 SHERBROOK COMMERCIAL	25 COPPER	25 COPPER	18.6 NSL BLDG 19.82 NNL SARA	OPP OF S/C	RECONNECT SERVICE –
172 SHERBROOK COMMERCIAL	50 COPPER	50 COPPER	4.12 NSL BLDG 24.7 NNL SARA	1.22 N OF S/C	RECONNECT SERVICE –
185 SHERBROOK COMMERCIAL	20 COPPER	20 COPPER	1.98 SNL OF BUILDING 67.68 NNL SARA	OPP OF S/C	ALSO INCL. ADDRESSES 187/189 RENEW WITH 25 COPPER
186 SHERBROOK COMMERCIAL	20 COPPER	20 COPPER	– 64.02 N OF NL PRESTON	0.3 N OF S/C	ALSO INCL. ADDRESSES 188/190 RENEW WITH 25 COPPER
193 SHERBROOK COMMERCIAL	25 COPPER	25 COPPER	7.62 SNL BLDG 78.35 NNL SARA	0.61 S OF S/C	RECONNECT SERVICE
194 SHERBROOK COMMERCIAL	25 COPPER	50 COPPER	3.2 SNL BUILDING 82.93 NNL SARA	0.76 S OF S/C	RECONNECT SERVICE
203 SHERBROOK COMMERCIAL	50 COPPER	20 COPPER	9.3 N OF SL OF BLDG 90.85 S SL BROADWAY	OPP OF S/C	RECONNECT SERVICE –
210 SHERBROOK COMMERCIAL	50 COPPER	50 COPPER	1.68 NSL BLDG 76.68 SSL BROADWAY	0.3 N OF S/C	RECONNECT SERVICE –
215 SHERBROOK RESIDENTIAL	– –	– –	– –	–	NO INFORMATION AVAILABLE
216 SHERBROOK RESIDENTIAL	– –	– –	– –	–	NO INFORMATION AVAILABLE
217 SHERBROOK COMMERCIAL	20 COPPER	20 COPPER	3.05 SNL OF HOUSE 47.56 SSL BROADWAY	1.52 N OF S/C	RENEW WITH 25 COPPER
218 SHERBROOK RESIDENTIAL	38 COPPER	38 COPPER	OPP NL HOUSE 41.31 SSL BROADWAY	0.3 S OF S/C	RECONNECT SERVICE –
226 SHERBROOK –	– –	– –	– –	–	ALSO INCL. ADDRESSES 222/228/230/232 SERVICE CUTOFF
229 SHERBROOK COMMERCIAL	20 COPPER	20 COPPER	5.34 W/EBL 19.97 E/EL SHERBROOK	OPP S/C	SERVICED OFF BROADWAY

*SERVICES TO BE RENEWED TO ℄ ALL OTHERS TO BE RECONNECTED

CONSTRUCTION NOTES

1. EXPOSE EXISTING WATERMAIN & CONFIRM INVERTS PRIOR TO CONSTRUCTION.
2. LOCATION OF ALL SERVICES TO BE CONFIRMED IN THE FIELD.
3. INSTALL WATERMAIN BY TRENCHLESS METHODS.
4. TRENCHES AND EXCAVATIONS WITHIN 1 METRE OF A PAVED AREA INCLUDING SIDEWALKS SHALL BE CLASS 3 BACKFILL.
5. ALL MATERIALS SHALL CONFORM TO THE CITY OF WINNIPEG STANDARD CONSTRUCTION SPECIFICATIONS.
6. MINIMUM COVER TO TOP OF WATERMAIN SHALL BE 2.4 m.
7. REPLACE ALL EXISTING LEAD SERVICES FROM PROPOSED WATERMAIN TO ℄.
8. NOTIFY ALL AFFECTED RESIDENTS AND BUSINESSES 24 HOURS IN ADVANCE OF ANY WATER SHUTDOWNS OR DISRUPTION OF SERVICE.

METRIC
WHOLE NUMBERS INDICATE MILLIMETRES
DECIMALIZED NUMBERS INDICATE METRES

NOTE: ALL VALVES TO BE INSTALLED COUNTERCLOCKWISE TO CLOSE

WARNING

IF POWER EQUIPMENT OR EXPLOSIVES ARE TO BE USED FOR EXCAVATION ON THIS PROJECT THE CONTRACTOR MUST:
1) NOTIFY THE GAS COMPANY OF THE PROPOSED LOCATION OF EXCAVATION.
2) TAKE PRECAUTION TO AVOID DAMAGE TO GAS COMPANY INSTALLATIONS.

SEE PROVINCIAL REGULATION 210/72 FOR DETAILS

0.0 5.0 10.0 15.0 20.0 25.0

200 WM	WATERMAIN	200 WM	SL , HYDRO		150 WM	WATERMAIN	150 WM
⊹	HYDRANT	✦	MTS		⊥	HYDRANT	✦
⊗	VALVE	⊙	TRAFFIC SIGNALS		X	VALVE	⋈
525 LDS	LAND DRAINAGE SEWER	525 LDS	50 GAS	50 GAS	300 LDS	LAND DRAINAGE SEWER	300 LDS
375 WWS	WASTEWATER SEWER	375 WWS	SURVEY BAR		250 WWS	WASTEWATER SEWER	250 WWS
○	MANHOLE	●	FENCE			℄ PROFILE	
□	CATCH BASIN	■	POLE – HYDRO, MTS			GROUND ABOVE PIPE	
▽	CURB INLET	▼	CURB STOP			℄ DITCH (NORTH & WEST)	
◁	REDUCER	◀	GUY ANCHOR			℄ DITCH (SOUTH & EAST)	
⨯	COUPLER	⨯	LIGHT STANDARD			GUTTER (NORTH & WEST)	
⊃	ANODE	⊃	TREE			GUTTER (SOUTH & EAST)	
EXISTING	LEGEND–PLAN	PROPOSED	EXISTING	LEGEND–PLAN	PROPOSED	EXISTING	LEGEND–PROFILE	PROPOSED

LOCATION APPROVED
UNDERGROUND STRUCTURES

SUPV. U/G STRUCTURES COMMITTEE _____ DATE _____

NOTE:
LOCATION OF UNDERGROUND STRUCTURES AS SHOWN ARE BASED ON THE BEST INFORMATION AVAILABLE BUT NO GUARANTEE IS GIVEN THAT ALL EXISTING UTILITIES ARE SHOWN OR THAT THE GIVEN LOCATIONS ARE EXACT. CONFIRMATION OF EXISTENCE AND EXACT LOCATION OF ALL SERVICES MUST BE OBTAINED FROM THE INDIVIDUAL UTILITIES BEFORE PROCEEDING WITH CONSTRUCTION.

B.M. ELEV. | FIELD BOOK #:
POSTED TO LBIS

NO.	REVISIONS	DATE	BY

CITY OF WINNIPEG
WATER AND WASTE
ENGINEERING DIVISION

DESIGNED BY	DB	CHECKED BY	KZ/SC
DRAWN BY	KB	APPROVED BY	KZ
HOR. SCALE	1:250	RELEASED FOR CONSTRUCTION	
VERTICAL	1:50		
DATE	2010 05 12	DATE	

ENGINEER'S SEAL
ORIGINAL SIGNED BY S.R.J COURNOYER 10/05/12

BID OPPORTUNITY 369–2010
FILENAME :D–12055
PLOT DATE: 2010 05 12

Winnipeg
THE CITY OF WINNIPEG
WATER AND WASTE DEPARTMENT

2010 WATERMAIN RENEWALS
CONTRACT 3
SHERBROOK STREET
SARA AVENUE TO
105 N OF SARA AVENUE

SHEET 1 OF 10
CITY DRAWING NUMBER
D–12055