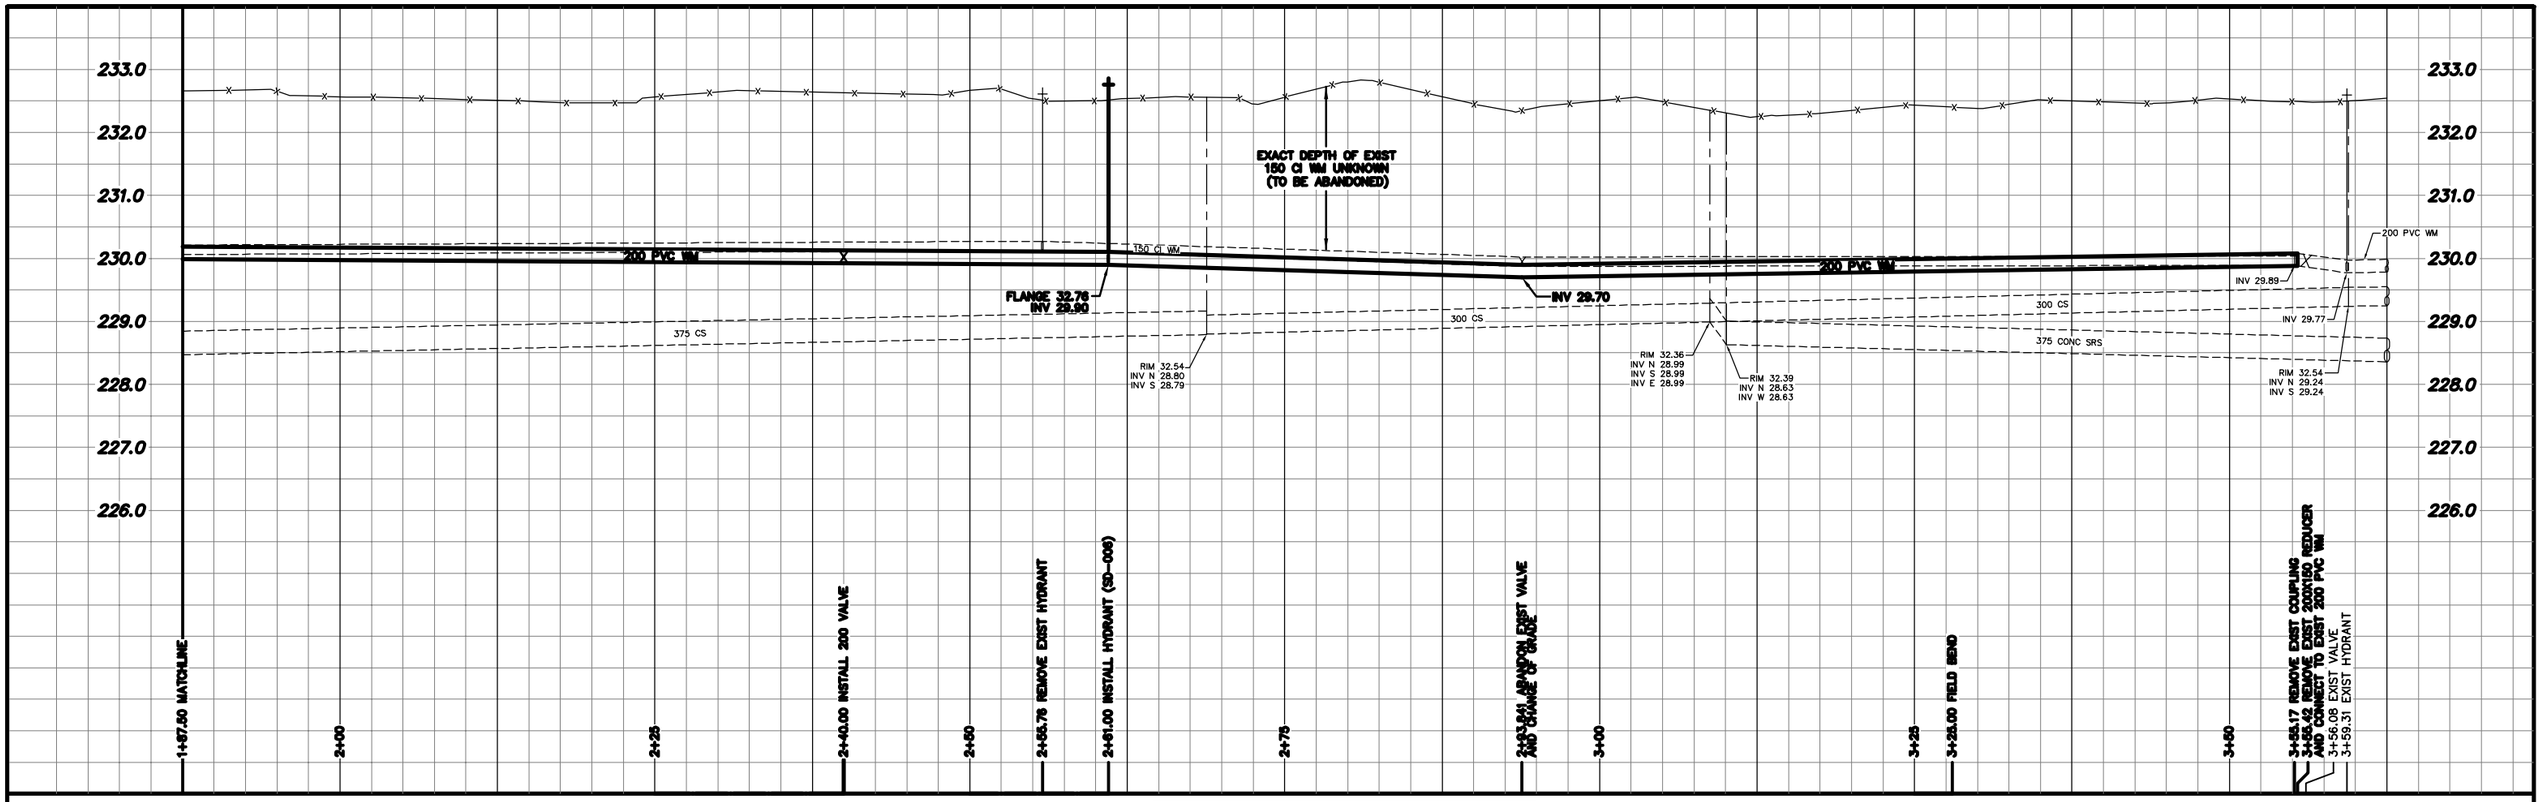

NOTE: CHAINAGES SHOWN ARE ALONG W ℄ OF WALL ST

WALL STREET

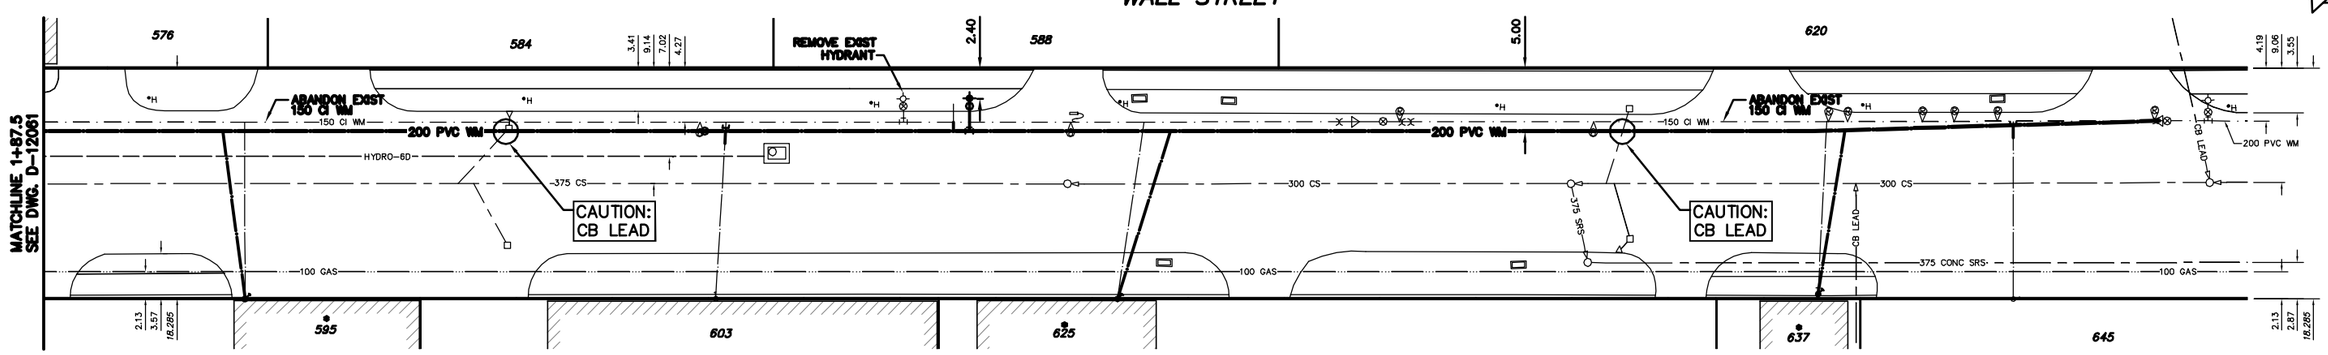

WATER SERVICE INFORMATION

ADDRESS	SIZE(mm) & TYPE (STREET)	SIZE(mm) & TYPE (PROP)	SHORT & LONG MEASUREMENT	CORP. LOCATION	
576 WALL ST	–	–	–	–	RENEW TO ℄ W/ 25
COMMERCIAL	–	–	–		
584 WALL ST	–	–	–	–	NO INFORMATION AVAILABLE
COMMERCIAL	–	–	–		
588 WALL ST	50	–	–	14.32 NSL BLDG	RECONNECT SERVICE
COMMERCIAL	–	–	–		–
595 WALL ST	20 COPPER	20 COPPER	0.94 NSL BLDG	OPP S/C	RENEW TO ℄ W/ 25 COPPER
COMMERCIAL			98.92 NNL PORTAGE		
603 WALL ST	38 COPPER	38 COPPER	13.34 NSL BLDG	0.8 N OF S/C	RECONNECT SERVICE
COMMERCIAL			136.30 NNL PORTAGE		–
620 WALL ST	150 CI	150 CI	30.65 NSL BLDG	OPP VALVE	–
SPRINKLER			59.55 SSL WOLEVER		–
625 WALL ST	20 COPPER	20 COPPER	3.01 SNL BLDG	2.1 N OF S/C	RENEW TO ℄ W/ 25 COPPER
COMMERCIAL			168.19 NNL PORTAGE		
637 WALL ST	20 COPPER	20 COPPER	2.36 SNL BLDG	0.8 N OF S/C	RENEW TO ℄ W/ 25 COPPER
COMMERCIAL			125.51 SSL WOLEVER		
645 WALL ST	50 COPPER	50 COPPER	1.59 NSL BLDG	OPP S/C	RECONNECT SERVICE
COMMERCIAL			109.71 SSL WOLEVER		–

*SERVICES TO BE RENEWED TO ℄ ALL OTHERS TO BE RECONNECTED

CONSTRUCTION NOTES

1. EXPOSE EXISTING WATERMAIN & CONFIRM INVERTS PRIOR TO CONSTRUCTION.
2. LOCATION OF ALL SERVICES TO BE CONFIRMED IN THE FIELD.
3. INSTALL WATERMAIN BY TRENCHLESS METHODS.
4. TRENCHES AND EXCAVATIONS WITHIN 1 METRE OF A PAVED AREA INCLUDING SIDEWALKS SHALL BE CLASS 3 BACKFILL.
5. ALL MATERIALS SHALL CONFORM TO THE CITY OF WINNIPEG STANDARD CONSTRUCTION SPECIFICATIONS.
6. MINIMUM COVER TO TOP OF WATERMAIN SHALL BE 2.4 m.
7. REPLACE ALL EXISTING LEAD SERVICES FROM PROPOSED WATERMAIN TO ℄.
8. NOTIFY ALL AFFECTED RESIDENTS AND BUSINESSES 24 HOURS IN ADVANCE OF ANY WATER SHUTDOWNS OR DISRUPTION OF SERVICE.

METRIC
WHOLE NUMBERS INDICATE MILLIMETRES
DECIMALIZED NUMBERS INDICATE METRES

NOTE: ALL VALVES TO BE INSTALLED COUNTERCLOCKWISE TO CLOSE

WARNING

IF POWER EQUIPMENT OR EXPLOSIVES ARE TO BE USED FOR EXCAVATION ON THIS PROJECT THE CONTRACTOR MUST:
1) NOTIFY THE GAS COMPANY OF THE PROPOSED LOCATION OF EXCAVATION.
2) TAKE PRECAUTION TO AVOID DAMAGE TO GAS COMPANY INSTALLATIONS.

SEE PROVINCIAL REGULATION 210/72 FOR DETAILS

0.0 5.0 10.0 15.0 20.0 25.0

EXISTING	LEGEND–PLAN	PROPOSED	EXISTING	LEGEND–PLAN	PROPOSED	EXISTING	LEGEND–PROFILE	PROPOSED
200 WM	WATERMAIN	200 WM		SL , HYDRO		150 WM	WATERMAIN	150 WM
	HYDRANT			MTS			HYDRANT	
	VALVE			TRAFFIC SIGNALS			VALVE	
525 LDS	LAND DRAINAGE SEWER	525 LDS	50 GAS	GAS	50 GAS	300 LDS	LAND DRAINAGE SEWER	300 LDS
375 WWS	WASTEWATER SEWER	375 WWS		SURVEY BAR		250 WWS	WASTEWATER SEWER	250 WWS
	MANHOLE			FENCE			℄ PROFILE	
	CATCH BASIN			POLE – HYDRO, MTS			GROUND ABOVE PIPE	
	CURB INLET			CURB STOP			℄ DITCH (NORTH & WEST)	
	REDUCER			GUY ANCHOR			℄ DITCH (SOUTH & EAST)	
	COUPLER			LIGHT STANDARD			GUTTER (NORTH & WEST)	
	ANODE			TREE			GUTTER (SOUTH & EAST)	

LOCATION APPROVED
UNDERGROUND STRUCTURES

SUPV. U/G STRUCTURES COMMITTEE DATE

NOTE:
LOCATION OF UNDERGROUND STRUCTURES AS SHOWN ARE BASED ON THE BEST INFORMATION AVAILABLE BUT NO GUARANTEE IS GIVEN THAT ALL EXISTING UTILITIES ARE SHOWN OR THAT THE GIVEN LOCATIONS ARE EXACT. CONFIRMATION OF EXISTENCE AND EXACT LOCATION OF ALL SERVICES MUST BE OBTAINED FROM THE INDIVIDUAL UTILITIES BEFORE PROCEEDING WITH CONSTRUCTION.

B.M. ELEV. | FIELD BOOK #:

POSTED TO LBIS

NO.	REVISIONS	DATE	BY

CITY OF WINNIPEG
WATER AND WASTE
ENGINEERING DIVISION

DESIGNED BY	DB	CHECKED BY	KZ/SC
DRAWN BY	CJH/KB	APPROVED BY	KZ
HOR. SCALE	1:250	RELEASED FOR CONSTRUCTION	
VERTICAL	1:50		
DATE	2010 05 12	DATE	

ENGINEER'S SEAL
ORIGINAL SIGNED BY S.R.J COURNOYER 10/05/12

BID OPPORTUNITY 369–2010
FILENAME : D–12062
PLOT DATE: 2010 05 12

Winnipeg

THE CITY OF WINNIPEG
WATER AND WASTE DEPARTMENT

2010 WATERMAIN RENEWALS
CONTRACT 3

WALL STREET

87.50 N OF PORTAGE AVENUE TO 262.50 N OF PORTAGE AVENUE

SHEET 8 OF 10

CITY DRAWING NUMBER
D–12062