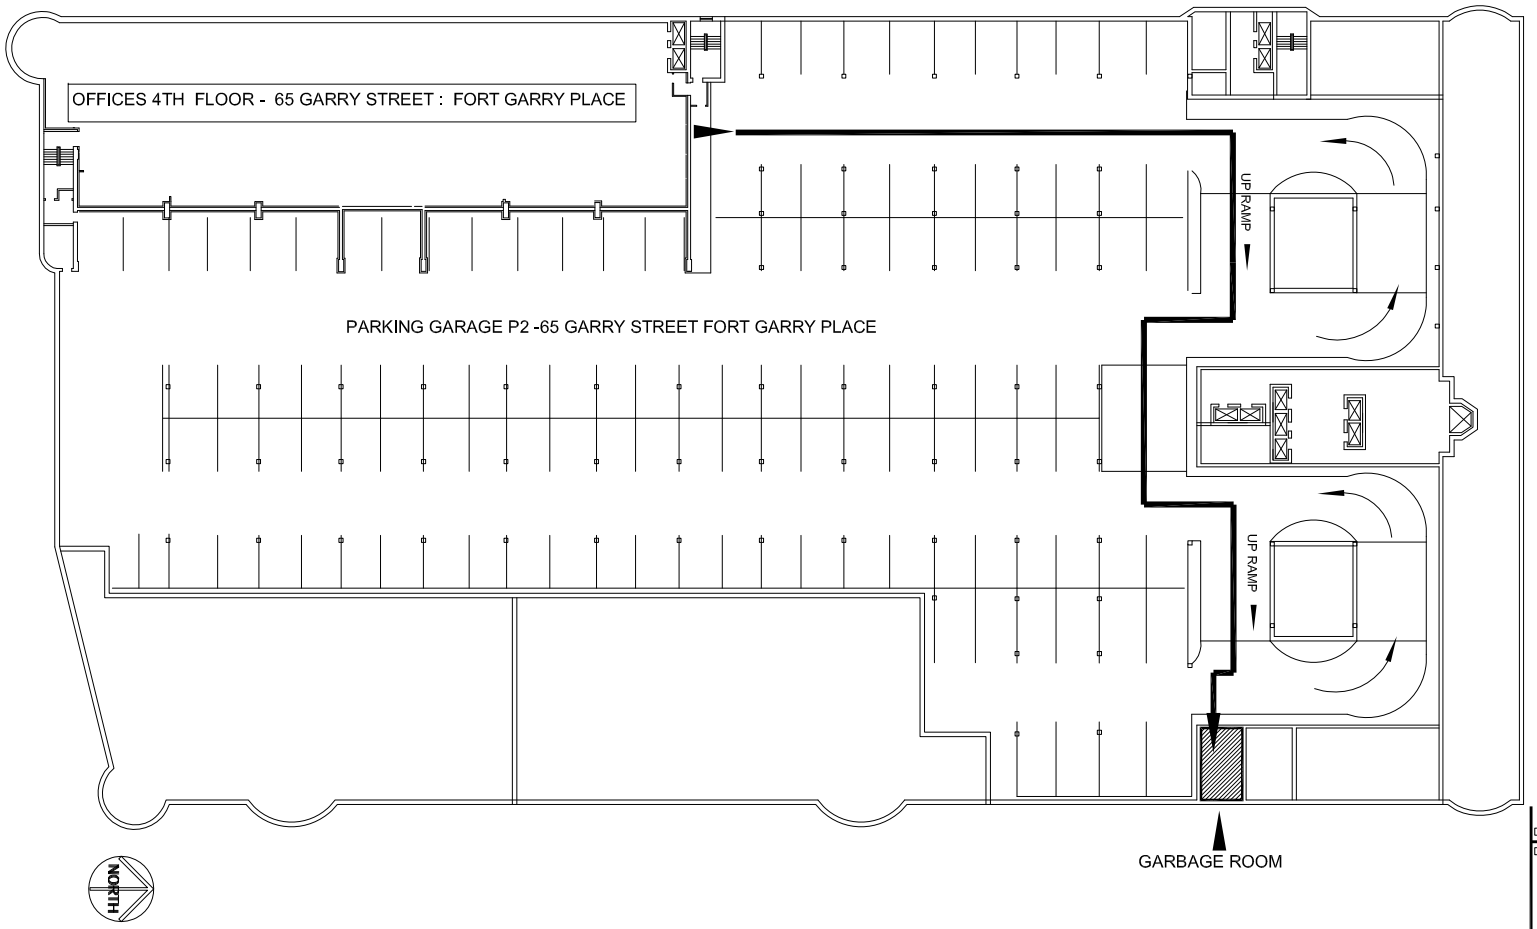

THIRD FLOOR PLAN - GARBAGE ROUTE

NOTE:
-TO BE USED AS A REFERENCE ONLY
-NOT TO BE SCALED

AREA TO BE CLEANED = 80 SQ. FT.

DRAWN BY	CHECKED BY	APPROVED
DATE	USER APPROVAL	

CITY OF WINNIPEG
PLANNING, PROPERTY & DEVELOPMENT DEPARTMENT
CIVIC ACCOMMODATIONS DIVISION
300 – 65 GARRY ST. R3C 4K4

PROJECT

FT. GARRY PLACE.
65 GARRY ST.

DRAWING TITLE

3RD FLOOR
GARBAGE ROUTE

0065GY03GRBG

CAD FILE	PLOT SCALE	
SCALE	PROJECT NO.	SHEET NO. A-1