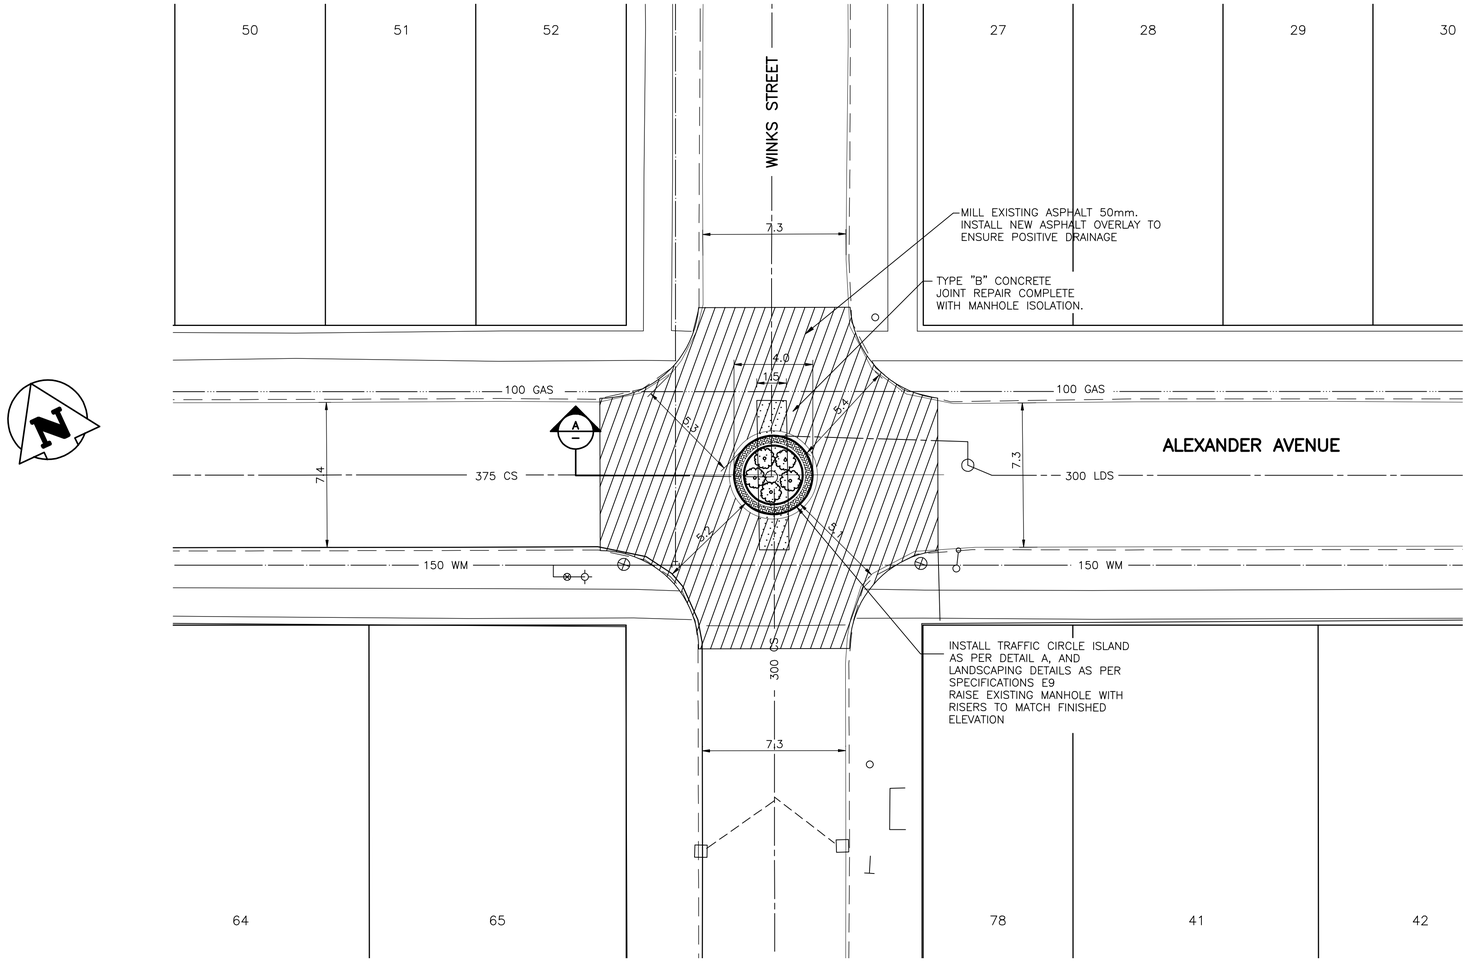

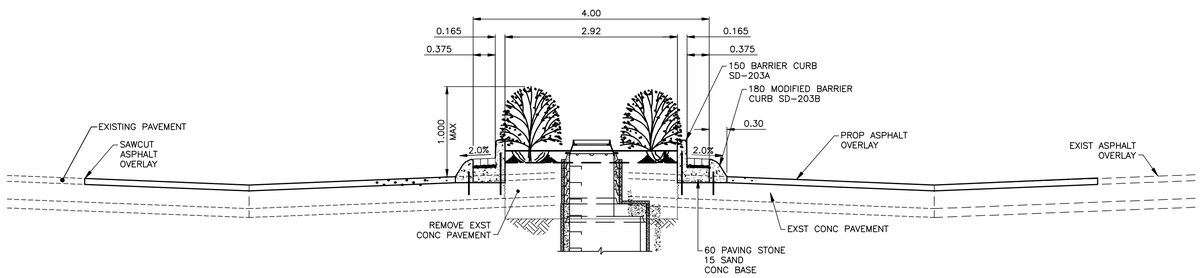

METRIC

WHOLE NUMBERS INDICATE MILLIMETRES
DECIMALIZED NUMBERS INDICATE METRES

WARNING

IF POWER EQUIPMENT OR EXPLOSIVES ARE TO BE USED FOR EXCAVATION ON THIS PROJECT THE CONTRACTOR MUST:

1) NOTIFY THE GAS COMPANY OF THE PROPOSED LOCATION OF EXCAVATION.

2) TAKE PRECAUTION TO AVOID DAMAGE TO GAS COMPANY INSTALLATIONS.

SEE PROVINCIAL REGULATION 140/92 FOR DETAILS

A – ALEXANDER AVENUE & WINKS STREET SECTION
1:50H 1:25V

S. SIDE PACIFIC AVE. BTW'N WESTON ST. & MCPHILLIPS ST., TBLT. IN MOST NLY. CONC. FOUNDATION NO. 1140 PACIFIC AVE. (GRACE CONST. PRODUCTS), 1m W. & 1m BELOW TOP OF CONC. FOUNDATION OF MOST N. ELY. COR. OF BLDG.

APEGM
Certificate of Authorization
Stantec Consulting Ltd.
No. 1301 Date:_____

EXISTING	LEGEND–PLAN	PROPOSED	EXISTING	LEGEND–PLAN	PROPOSED
150 WM	WATERMAIN	150 WM		HYDRO	
	HYDRANT			M.T.S.	
	VALVE			CONCRETE	
300 LDS	LAND DRAINAGE SEWER	300 LDS		ASPHALT	
250 WWS	WASTE WATER SEWER	250 WWS		SIDEWALK	
	MANHOLE			PROPERTY LINE	
	CATCH BASIN			SURVEY BAR	
	CURB INLET			DITCH	
	JUNCTIONS		(31.334)	ELEVATION	(32.231)
	CULVERT			SIDEWALK RAMP	
	GAS				

LOCATION APPROVED
UNDERGROUND STRUCTURES

SUPV. U/G STRUCTURES COMMITTEE — DATE

NOTE:
LOCATION OF UNDERGROUND STRUCTURES AS SHOWN ARE BASED ON THE BEST INFORMATION AVAILABLE BUT NO GUARANTEE IS GIVEN THAT ALL EXISTING UTILITIES ARE SHOWN OR THAT THE GIVEN LOCATIONS ARE EXACT. CONFIRMATION OF EXISTENCE AND EXACT LOCATION OF ALL SERVICES MUST BE OBTAINED FROM THE INDIVIDUAL UTILITIES BEFORE PROCEEDING WITH CONSTRUCTION.

B.M. 36–035
ELEV. 232.873m

NO.	REVISIONS	DATE	BY
0	ISSUED FOR REVIEW	10.0X.XX	W.K.B.

Stantec Consulting Ltd.
905 Waverley Street, Winnipeg, Manitoba
Tel 204–489–5900 Fax 204–453–9012

DESIGNED BY	W.K.B.	CHECKED BY	W.K.B.
DRAWN BY	R.P.V.	APPROVED BY	W.K.B.
HOR. SCALE:	1:150	RELEASED FOR CONSTRUCTION:	
VERTICAL:	N/A		
DATE	10.02.08	DATE	

ENGINEER'S SEAL
PROVINCE OF MANITOBA
W.K. BYCZEK
REGISTERED PROFESSIONAL ENGINEER

CONSULTANT DRAWING NO.
C-106

Winnipeg
THE CITY OF WINNIPEG
PUBLIC WORKS DEPARTMENT
ENGINEERING DIVISION

2010 AT INFRASTRUCTURE STIMULUS PROGRAM
ALEXANDER/PACIFIC BIKEWAY
INTERSECTION OF ALEXANDER AVENUE & WINKS STREET
INTERSECTION MODIFICATION

SHEET 7 OF 14
CAD FILE DRAWING NUMBER 05260c-101-XXX.dwg
CITY DRAWING NUMBER W-375-07

V:\1137\active\113705260\drawing\402_design\sheet_files\CONTRACT 2\05260c-101-xxx.dwg
2010-05-10 02:55PM By: jmmiller

XX/XXX