KGS24x36B

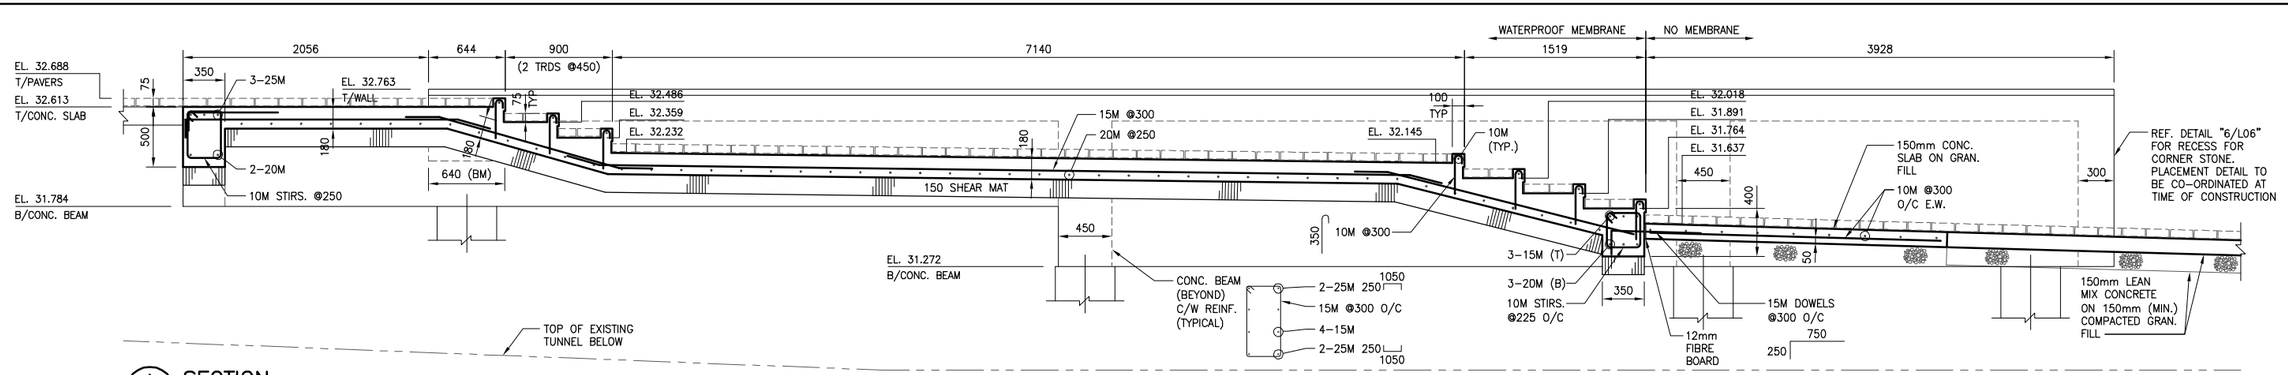

A S1 **SECTION**
SCALE: 1:25 (24x36)
1:50 (11x17)

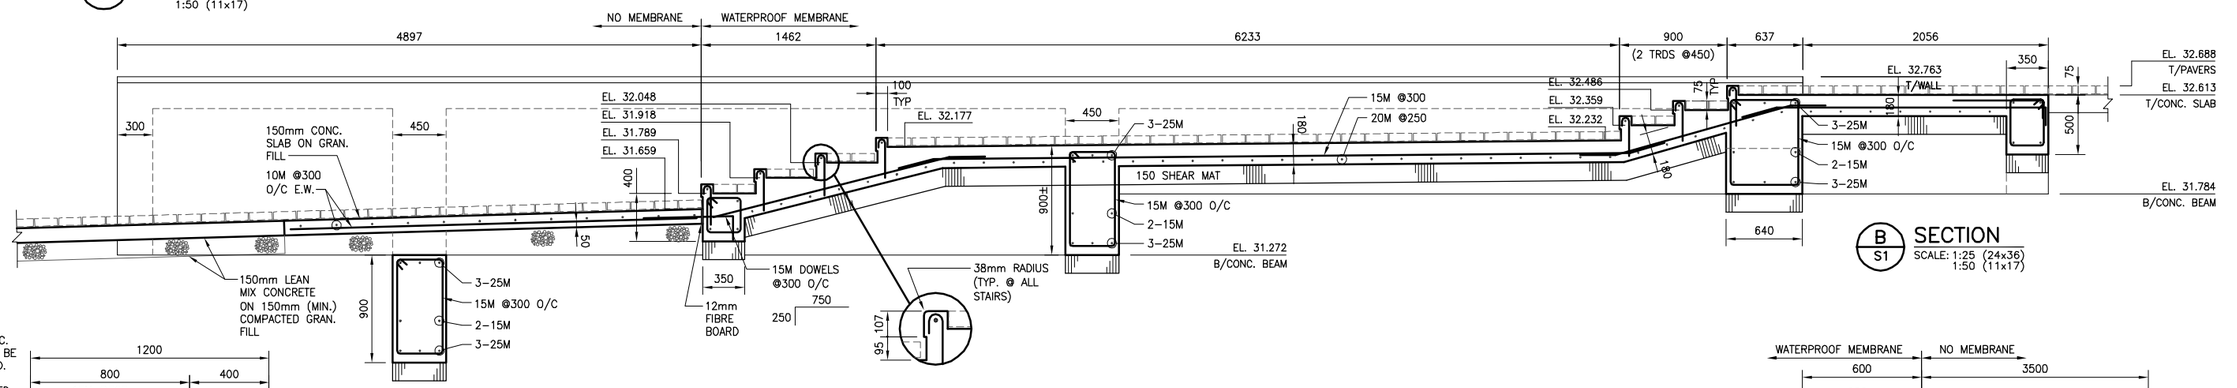

B S1 **SECTION**
SCALE: 1:25 (24x36)
1:50 (11x17)

ALL EXPOSED CONC. SURFACES ARE TO BE LIGHT SANDBLASTED. LOCATION OF TIES SHALL BE APPROVED PRIOR TO FORMING.

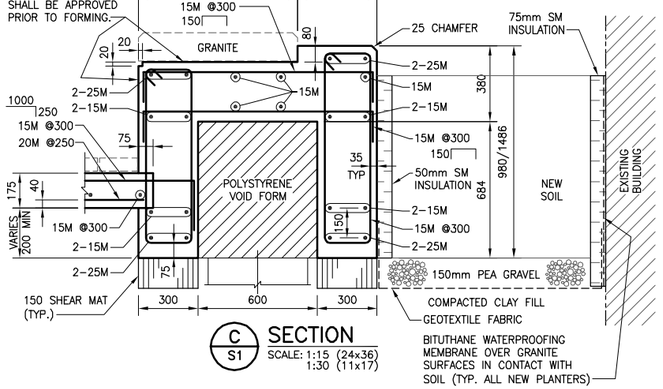

C S1 **SECTION**
SCALE: 1:15 (24x36)
1:30 (11x17)

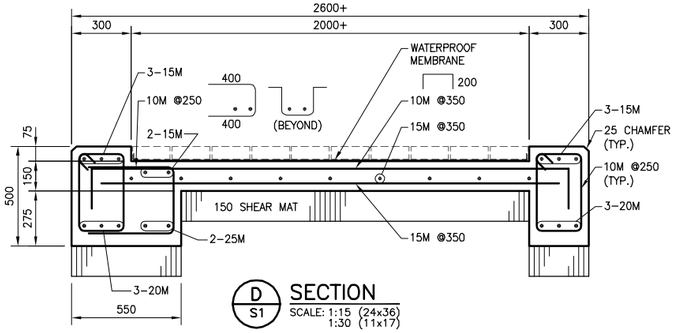

D S1 **SECTION**
SCALE: 1:15 (24x36)
1:30 (11x17)

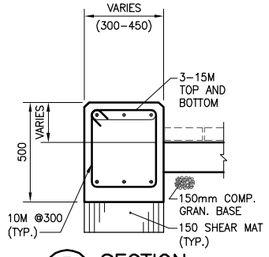

E S1 **SECTION**
SCALE: 1:15 (24x36)
1:30 (11x17)

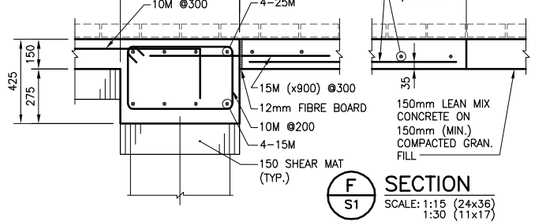

F S1 **SECTION**
SCALE: 1:15 (24x36)
1:30 (11x17)

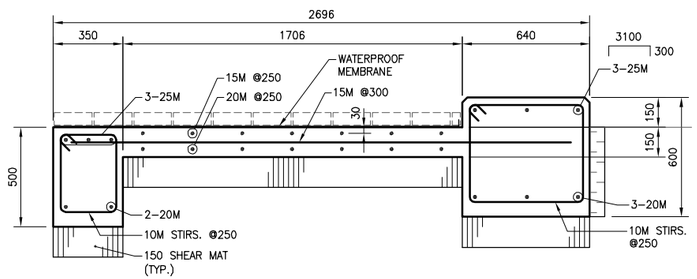

G S1 **SECTION**
SCALE: 1:15 (24x36)
1:30 (11x17)

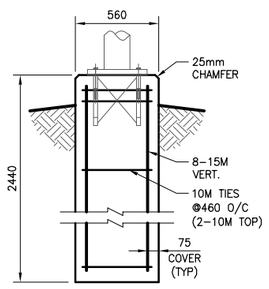

H S1 **SECTION**
SCALE: 1:20 (24x36)
1:40 (11x17)

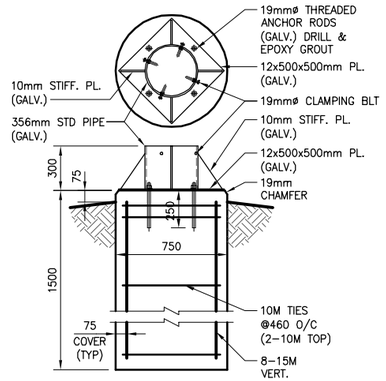

J S1 **SECTION**
SCALE: 1:20 (24x36)
1:40 (11x17)

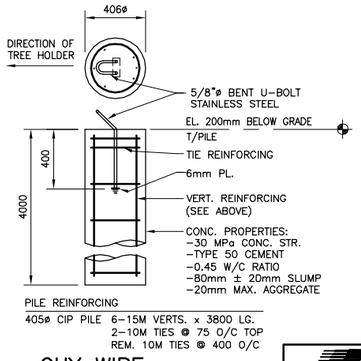

1 – **GUY WIRE SUPPORT PILE**
SCALE: 1:20 (24x36)
1:40 (11x17)

NO.	YY/MM/DD	DESCRIPTION	BY
0	10/05/–	ISSUED FOR TENDER	

REVISIONS / ISSUE

CLIENT:
Winnipeg
CITY OF WINNIPEG
PLANNING, PROPERTY and DEVELOPMENT
CIVIC ACCOMODATIONS DIVISION

PROJECT:
COURTYARD UNIVERSAL ACCESS UPGRADE
CITY HALL COURTYARD

DWG. DESCRIPTION:
STRUCTURAL

DETAILS

APEGM Certificate of Authorization KGS Group No. 245 Date:

ENG. STAMP
PROVINCE OF MANITOBA
R.J. LONG
REGISTERED PROFESSIONAL ENGINEER

KGS GROUP CONSULTING ENGINEERS

DESIGN BY: RJL	DATE: 10/01/21
DESIGN CHECK:	DATE:
DRAWN BY: MBB	DATE: 10/02/10
DWG CHECK:	DATE:

DWG. NO. 10–0109–01 S2 REV: 0

FileName: P:\Projects\2010\10-0109-01\Dwg\Struct\10-0109-01-S2-r0.dwg - Tab: S02 Plotted By: MBrischuk 05/06/2010 [Thu 1:53pm]
24"x36"/PLOT SCALE: 1"=1"