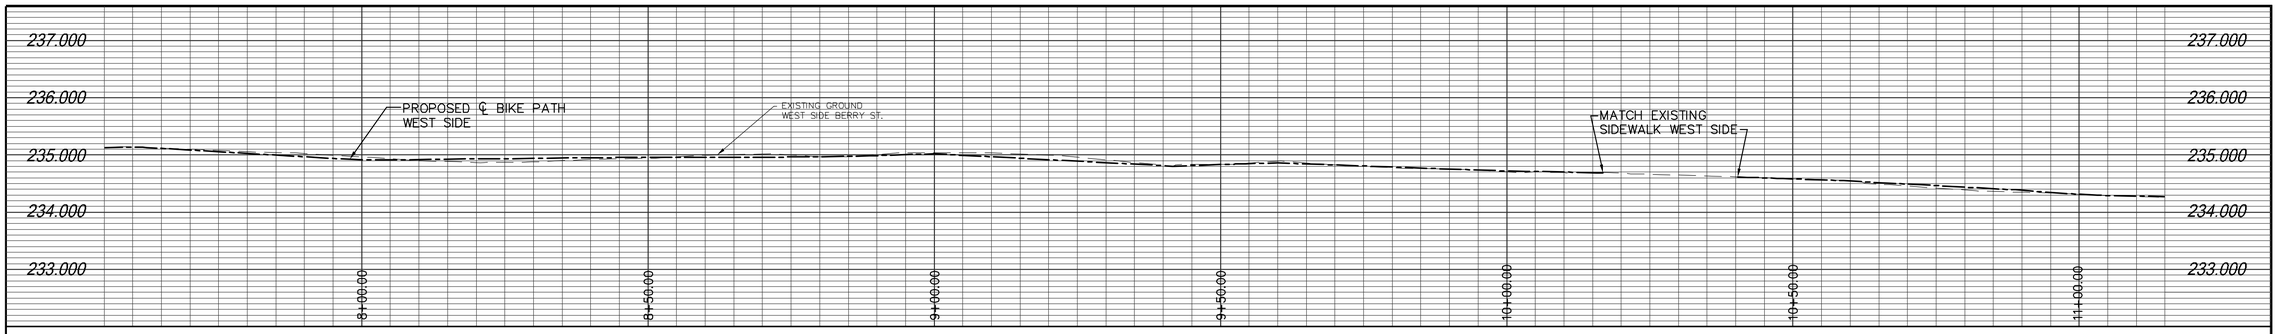

BERRY ST. WEST SIDE PATHWAY

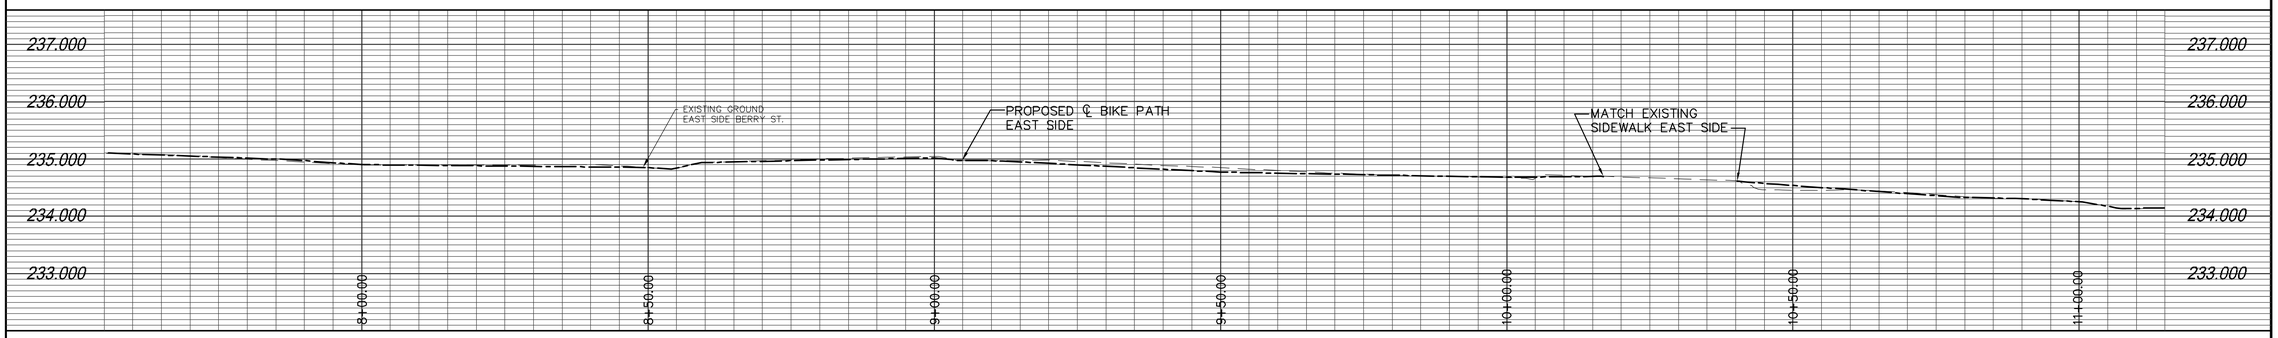

BERRY ST. EAST SIDE PATHWAY

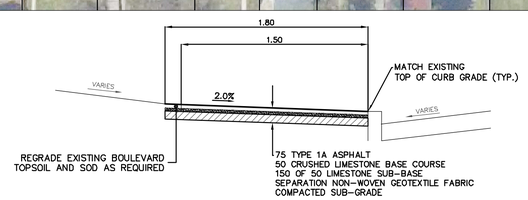

SECTION A-A

SCALE N.T.S

NOTES:

1. ALL WORK AND MATERIALS TO BE IN ACCORDANCE WITH THE LATEST REVISIONS OF THE CITY OF WINNIPEG STANDARD CONSTRUCTION SPECIFICATIONS.
2. CONTRACTOR TO VERIFY DEPTH OF UTILITIES PRIOR TO CONSTRUCTION.
3. LOCATION OF UNDERGROUND STRUCTURES AS SHOWN ARE BASED ON THE BEST INFORMATION AVAILABLE, BUT NO GUARANTEE IS GIVEN THAT ALL EXISTING UTILITIES ARE SHOWN OR THAT THE GIVEN LOCATIONS ARE EXACT. CONFIRMATION OF EXISTENCE AND EXACT LOCATION OF ALL SERVICES MUST BE OBTAINED FROM THE INDIVIDUAL UTILITIES BEFORE PROCEEDING WITH CONSTRUCTION.
4. EXCAVATED MATERIAL TO BE USED AS BACKFILL WHERE REQUIRED.
5. ALL SURFACES TO BE MAINTAINED OR RESTORED TO PREVIOUS CONDITION OR BETTER.

APEGM
Certificate of Authorization
MMM Group Limited
No. 4531 Date: –

METRIC
WHOLE NUMBERS INDICATE MILLIMETERS
DECIMALIZED NUMBERS INDICATE METERS

231.99	ELEVATION	32.50	✧	HYDRANT		— — —	EXISTING GROUND	
⊗	WATER VALVE	⊗					PROPOSED CENTERLINE	———
○	MANHOLE	●						
□	CATCH BASIN	■						
	MTS CABLE							
——— ———	LDS							
——— ———	WWS							
——— ———	WATER							
— — — —	PROPERTY LINE							
HP	HYDRO POLE							
●⟶	HYDRO POLE WITH LIGHT							
EXISTING	LEGEND–PLAN	PROPOSED	EXISTING	LEGEND–PLAN	PROPOSED	EXISTING	LEGEND–PROFILE	PROPOSED

LOCATIONS APPROVED
UNDERGROUND STRUCTURES
SIGNED BY:
SUPV U/G STRUCTURES DATE

LOCATION OF UNDERGROUND STRUCTURES AS SHOWN ARE BASED ON THE BEST INFORMATION AVAILABLE BUT NO GUARANTEE IS GIVEN THAT ALL EXISTING UTILITIES ARE SHOWN OR THAT THE GIVEN LOCATIONS ARE EXACT CONFIRMATION OF EXISTANCE AND EXACT LOCATION OF ALL SERVICES MUST BE OBTAINED FROM THE INDIVIDUAL UTILITIES BEFORE PROCEEDING

G.B.M. TBLT IN 3.7m CONC PILE, 3.7m N OF S.L. OF PORTAGE AVE. & 3.4m E OF LINE OF W.L. OF KING EDWARD ST.
ELEV. 235.437m

NO.	REVISIONS	DATE	BY
4	-	-	-
3	-	-	-
2	CROSS SECTION & BIKE PATH	12.07.10	RP
1	ISSUED FOR REVIEW	29.06.10	WTJ

MMM GROUP
MMM Group Limited
Suite 111 - 93 Lombard Ave.
Winnipeg, MB R3B 3B1
t. 204.943.3178
f. 204.943.4948
www.mmm.ca

DESIGNED BY	RP	CHECKED BY	-
DRAWN BY	TR	APPROVED BY	WTJ
HOR. SCALE	1:500	RELEASED FOR CONSTRUCTION	
VERTICAL	1:50		
DATE:	04.06.10	DATE	

ENGINEER'S SEAL
PROVINCE OF MANITOBA
W.T. JACKSON
Member
20782
REGISTERED PROFESSIONAL ENGINEER

CONSULTANT ACAD DWG. NO.
5509114-C-08

Winnipeg
CITY OF WINNIPEG
PUBLIC WORKS DEPARTMENT
TRANSPORTATION ENGINEERING DIVISION

2010 ACTIVE TRANSPORTATION/ INFRASTRUCTURE STIMULUS PROGRAM
BERRY AVENUE - PORTAGE AVENUE TO ST. MATTHEW AVENUE

BIKE PATH
STA. 7+55.00 TO 11+15.00

C-08

SHEET 3 OF 4

Jul 12, 2010 - 3:28pm
P:\5509100-5509199\5509114-000 2010 Active Transportation Infrastructure Stimulus Program\MMM Drawings\Berry\5509114 berry 120710.dwg - tab:Berry C-08 7+55 to 11+15