40.0 PARTIALLY DETERIORATED
OVALITY = 3.0%

62.80 FULLY DETERIORATED
OVALITY = 8.0%

73.50 PARTIALLY DETERIORATED
OVALITY = 3.0%

AGATE BAY (N LEG)

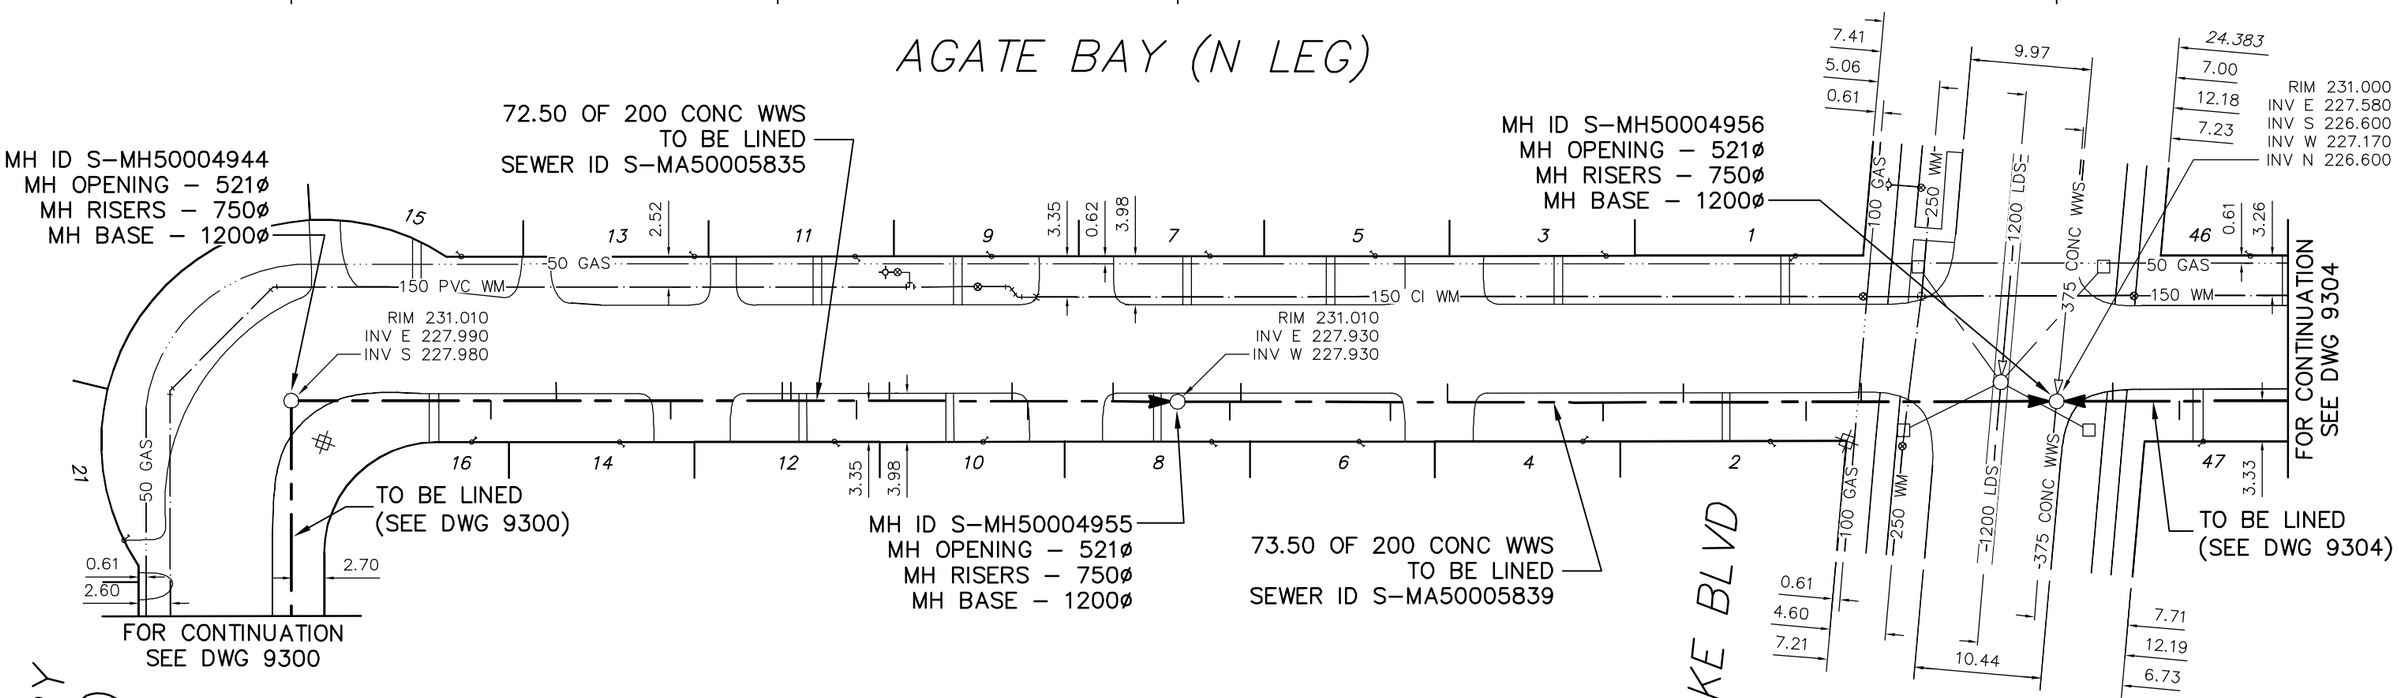

AGATE BAY (W LEG)

SEWER JUNCTION INFORMATION FROM SEWER VIDEO INSPECTION SEWER ID S–MA50005835

DISTANCE FROM MH ID S–MH50004944

16.4	E	150ø	SOUTH	CNI
21.8	E	150ø	NORTH	JN
31.2	E	150ø	SOUTH	CNI
40.4	E	150ø	NORTH	JN
41.1	E	150ø	NORTH	CNI
46.5	E	150ø	SOUTH	CNI
49.2	E	150ø	NORTH	CNI
59.3	E	150ø	NORTH	CNI
60.6	E	150ø	SOUTH	JN
67.6	E	150ø	NORTH	JN

SEWER JUNCTION INFORMATION FROM SEWER VIDEO INSPECTION SEWER ID S–MA50005839

DISTANCE FROM MH ID S–MH50004955

4.3	E	150ø	SOUTH	CNI
5.2	E	150ø	NORTH	JN
17.5	E	150ø	SOUTH	CNI
22.2	E	150ø	NORTH	CNI
35.0	E	150ø	SOUTH	CNI
41.6	E	150ø	NORTH	CNI
51.7	E	150ø	SOUTH	CNI

SEWER JUNCTION INFORMATION FROM SEWER VIDEO INSPECTION SEWER ID S–MA50005839

DISTANCE FROM MH ID S–MH50004956

16.1	W	150ø	NORTH	CNI
22.1	W	150ø	SOUTH	CNI

LEGEND:

52.0 — MEASUREMENT TO REPAIR FROM REFERENCE MH SHOWN THUS... 0.0

METRIC
WHOLE NUMBERS INDICATE MILLIMETRES
DECIMALIZED NUMBERS INDICATE METRES

ENGINEER'S SEAL

ORIGINAL SIGNED BY S.R.J. COURNOYER 10/07/06

BID OPPORTUNITY: 525–2010
FILENAME : 9302.dwg
PLOT DATE : 2010 07 07

B.M. ELEV. | FIELD BOOK #
POSTED TO LBIS

NO.	REVISIONS	DATE	BY

CITY OF WINNIPEG
WATER AND WASTE
ENGINEERING DIVISION

DESIGNED BY	SC	CHECKED BY	SC
DRAWN BY	CJH	APPROVED BY	KZ
HOR. SCALE	1:500	RELEASED FOR CONSTRUCTION	KAS ZUREK
VERTICAL			
DATE	2010 07 06	DATE	2010 07 06

Winnipeg
THE CITY OF WINNIPEG
WATER AND WASTE DEPARTMENT

2010 SEWER RENEWALS
BY CIPP LININGS, CONTRACT 12
AGATE BAY (N LEG)
MH AT AGATE BAY (W LEG) TO MH AT DRAKE BOULEVARD

SHEET 3 OF 53
CITY DRAWING NUMBER
9302