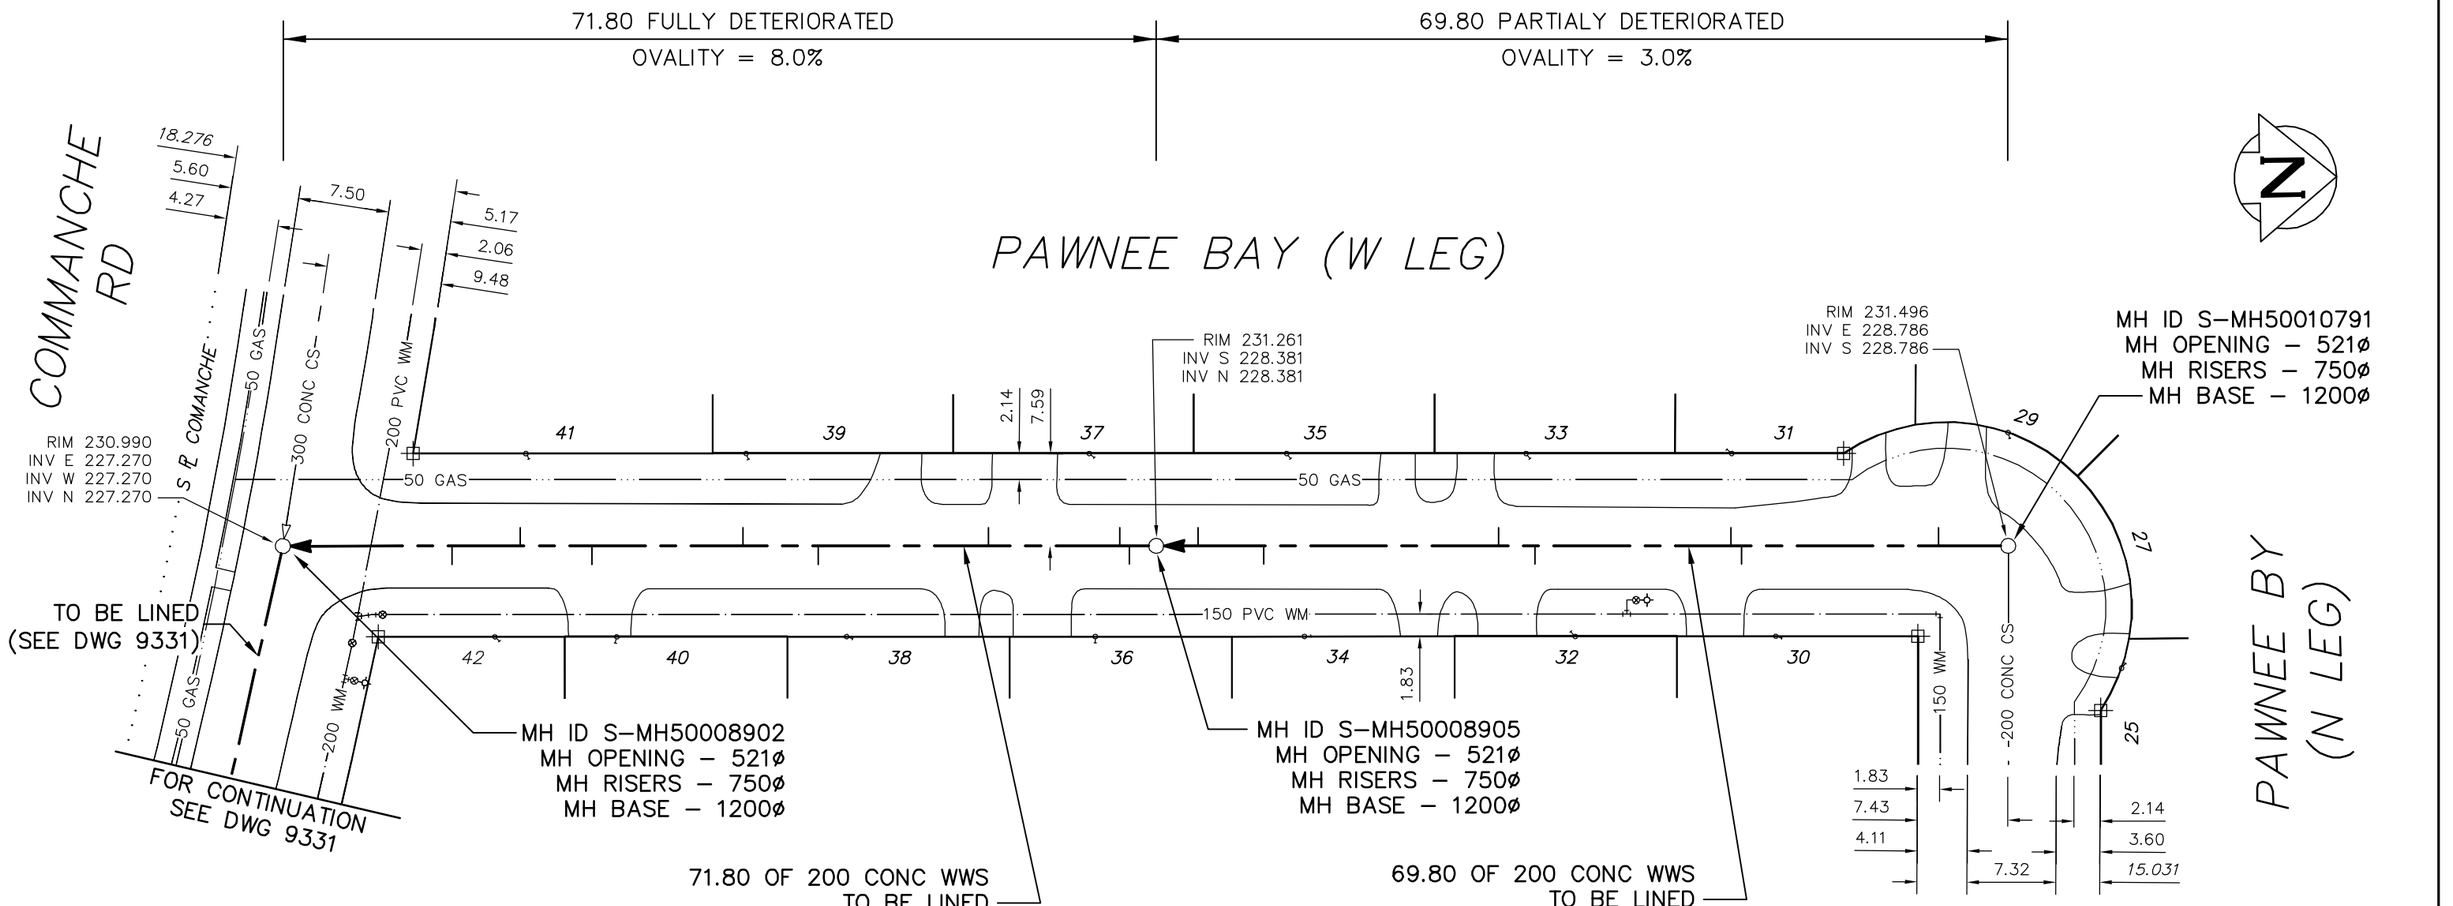

SEWER JUNCTION INFORMATION
FROM SEWER VIDEO INSPECTION
SEWER ID S–MA50010970

DISTANCE FROM MH ID S–MH50008905

2.2	S	100ø	EAST	CNI
3.0	S	100ø	WEST	JN
13.8	S	100ø	WEST	JN
27.8	S	100ø	EAST	JN
34.0	S	100ø	WEST	JN
46.4	S	100ø	EAST	JN
52.3	S	100ø	WEST	JN
57.9	S	100ø	EAST	JN

SEWER JUNCTION INFORMATION
FROM SEWER VIDEO INSPECTION
SEWER ID S–MA50013451

DISTANCE FROM MH ID S–MH50010791

5.4	S	100ø	WEST	CNI
21.6	S	100ø	EAST	JN
22.5	S	100ø	WEST	CXI
38.6	S	100ø	EAST	JN
41.6	S	100ø	WEST	JN
60.9	S	100ø	EAST	JN
66.3	S	100ø	WEST	CN

ENGINEER'S SEAL

ORIGINAL SIGNED
BY
S.R.J.
COURNOYER
10/07/06

BID OPPORTUNITY: 525–2010
FILENAME : 9349.dwg
PLOT DATE : 2010 07 07

LEGEND:

52.0 | MEASUREMENT TO REPAIR FROM REFERENCE MH SHOWN THUS... 0.0 ○

METRIC
WHOLE NUMBERS INDICATE MILLIMETRES
DECIMALIZED NUMBERS INDICATE METRES

B.M. ELEV.	FIELD BOOK #		
POSTED TO LBIS			
NO.	REVISIONS	DATE	BY

CITY OF WINNIPEG
WATER AND WASTE
ENGINEERING DIVISION

DESIGNED BY	SC	CHECKED BY	SC
DRAWN BY	CJH	APPROVED BY	KZ
HOR. SCALE	1:500	RELEASED FOR CONSTRUCTION	KAS ZUREK
VERTICAL			
DATE	2010 07 06	DATE	2010 07 06

Winnipeg
THE CITY OF WINNIPEG
WATER AND WASTE DEPARTMENT

2010 SEWER RENEWALS
BY CIPP LININGS, CONTRACT 12
PAWNEE BAY (W LEG)
MH AT PAWNEE BAY (N LEG) TO
MH AT COMMANCHE ROAD

SHEET 50 OF 53
CITY DRAWING NUMBER
9349