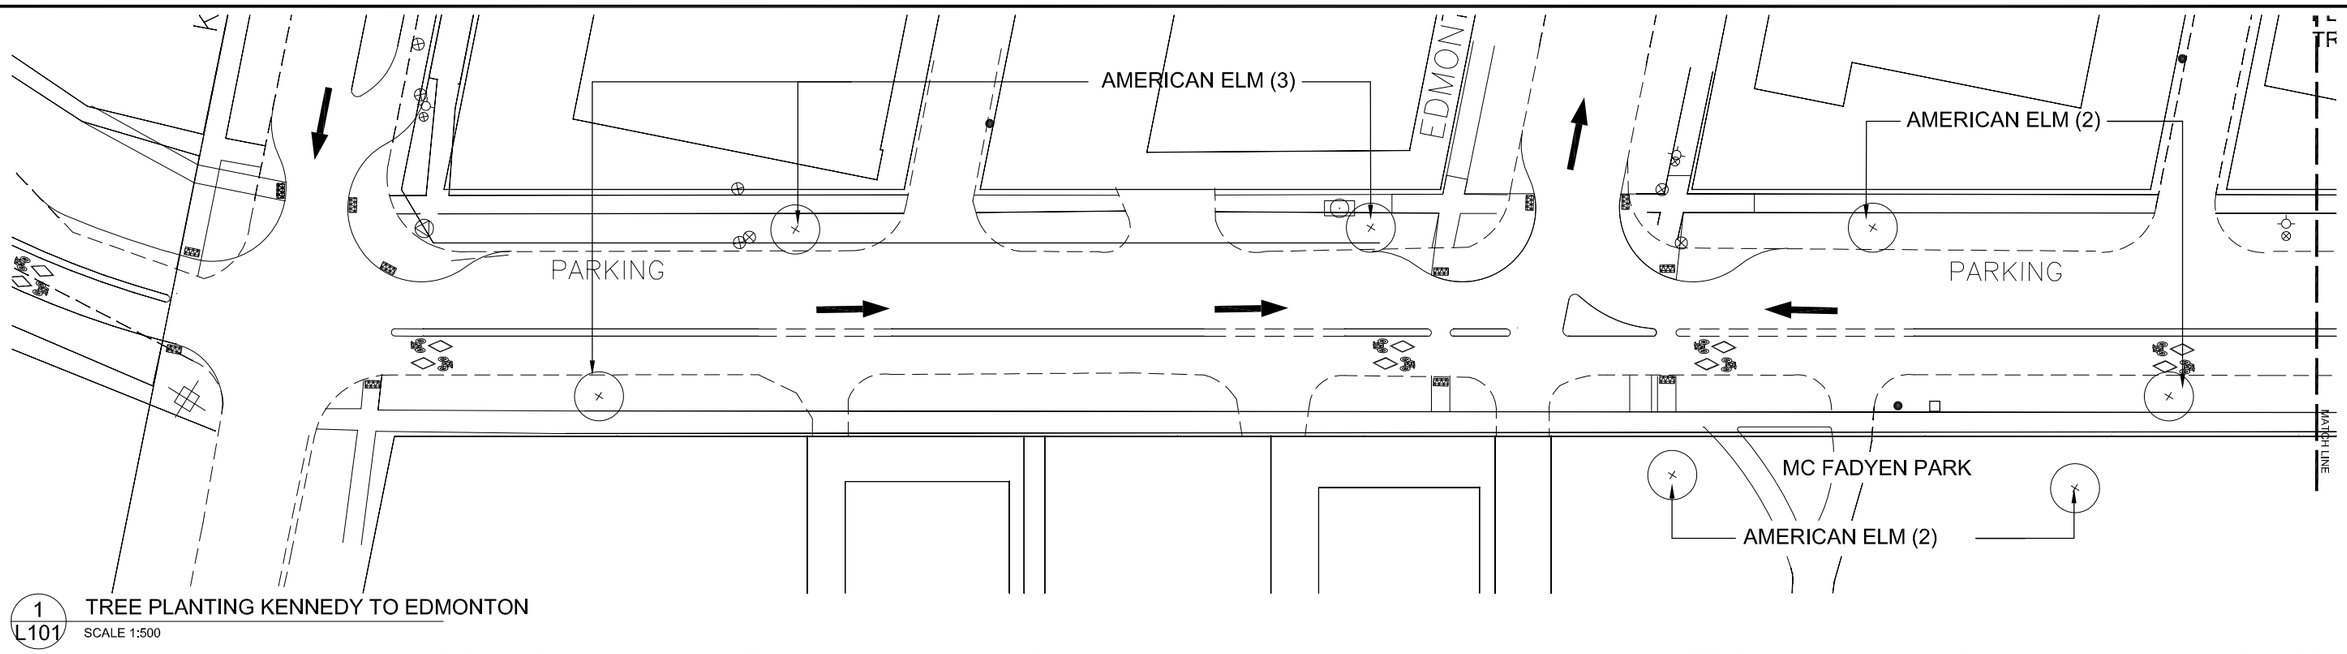

1 L101 TREE PLANTING KENNEDY TO EDMONTON
SCALE 1:500

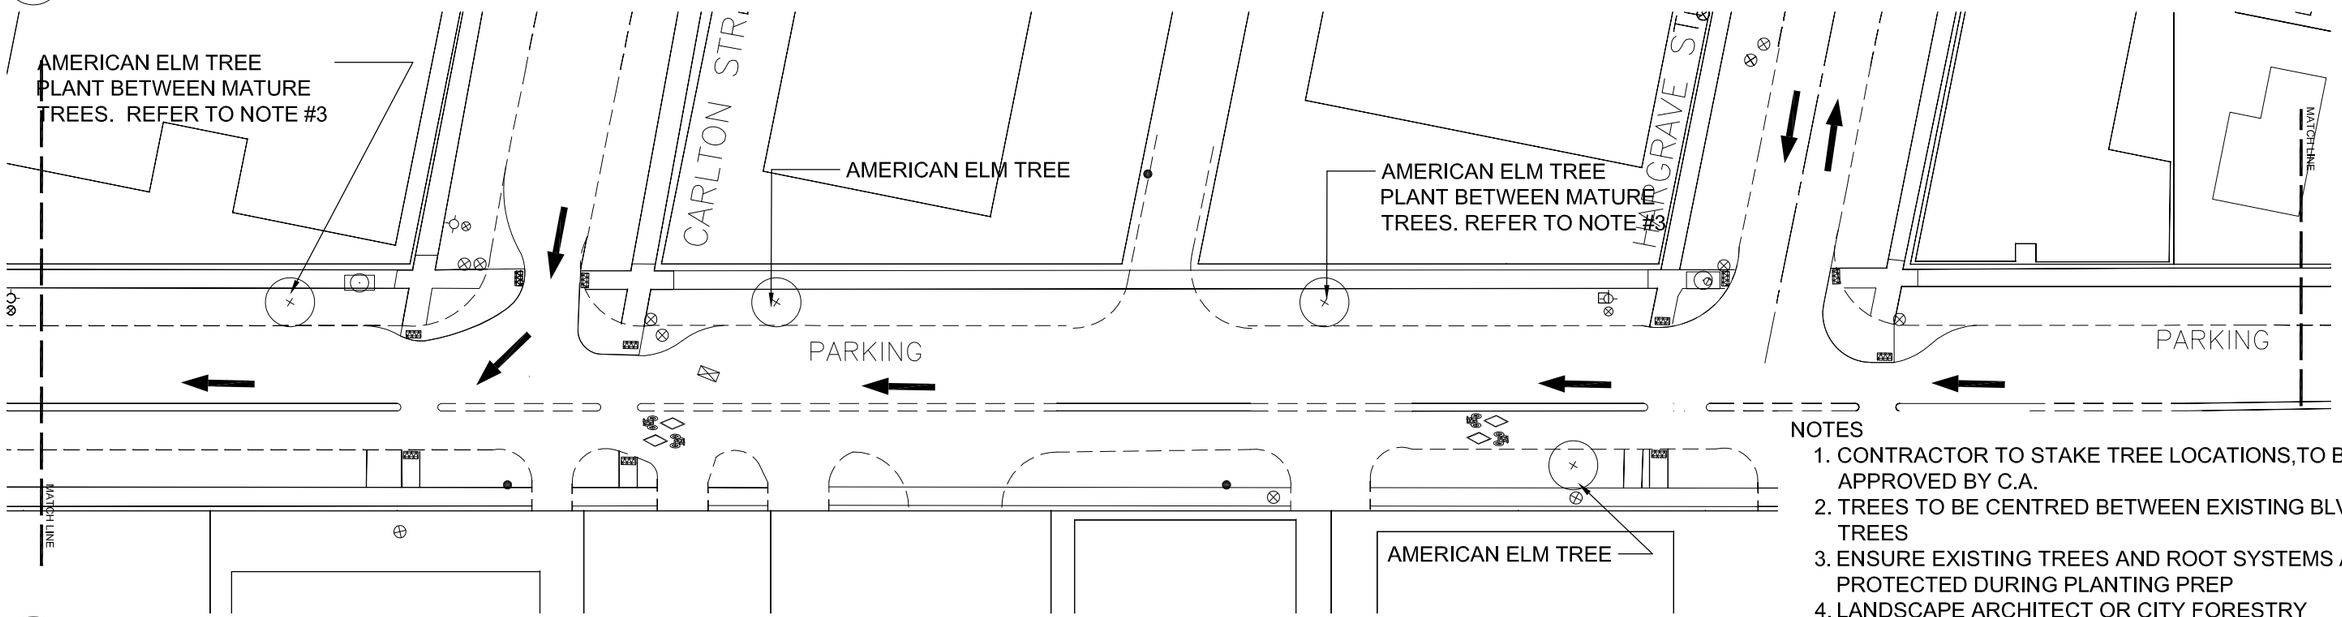

2 L101 TREE PLANTING CARLTON TO HARGRAVE
SCALE 1:500

NOTES
1. CONTRACTOR TO STAKE TREE LOCATIONS,TO BE APPROVED BY C.A.
2. TREES TO BE CENTRED BETWEEN EXISTING BLVD TREES
3. ENSURE EXISTING TREES AND ROOT SYSTEMS ARE PROTECTED DURING PLANTING PREP
4. LANDSCAPE ARCHITECT OR CITY FORESTRY REPRESENTATIVE TO BE ON SITE TO REVIEW PLANTING PREP PROCEDURES PRIOR TO UNDERGOING WORK.
5. TREE PLANTING AS PER SPECIFICATIONS

LOCATION APPROVED
UNDERGROUND STRUCTURES

SUPV. U/G STRUCTURES COMMITTEE — DATE

NOTE:
LOCATION OF UNDERGROUND STRUCTURES AS SHOWN ARE BASED ON THE BEST INFORMATION AVAILABLE BUT NO GUARANTEE IS GIVEN THAT ALL EXISTING UTILITIES ARE SHOWN OR THAT THE GIVEN LOCATIONS ARE EXACT. CONFIRMATION OF EXISTENCE AND EXACT LOCATION OF ALL SERVICES MUST BE OBTAINED FROM THE INDIVIDUAL UTILITIES BEFORE PROCEEDING WITH CONSTRUCTION.

B.M. 25-009
ELEV. 233.016

NO.	REVISIONS	DATE	BY
0	ISSUED FOR TENDER	10.07.13	V.M.M.

SCATLIFF + MILLER + MURRAY Inc.
TEL 204 927-3444
FAX 204 927-3443
8 - 136 MARKET AVENUE
WINNIPEG, MB, CANADA

DESIGNED BY	M.B	CHECKED BY	C.O.
DRAWN BY	M.B.	APPROVED BY	C.O.
HOR. SCALE: / VERTICAL:	AS NOTED / N/A	RELEASED FOR CONSTRUCTION:	
DATE	10.07.06	DATE	

SEAL
the manitoba association of landscape architects
CHERYL OAKDEN
member no. 61

CONSULTANT DRAWING NO.
L-101

Winnipeg

THE CITY OF WINNIPEG
PUBLIC WORKS DEPARTMENT
TRANSPORTATION ENGINEERING DIVISION

ASSINIBOINE AVENUE
PLANTING PLAN
KENNEDY STREET TO MAIN STREET
BIKE BOULEVARD

SHEET 10 OF 12
CAD FILE DRAWING NUMBER
CITY DRAWING NUMBER
P-3315-09

V:\1137\active\11370515O\drawing\402_design\sheet_files\landscaping\Assiniboine Avenue Tree Replacement2.dwg
2010-07-12 03:33PM By: mbradley