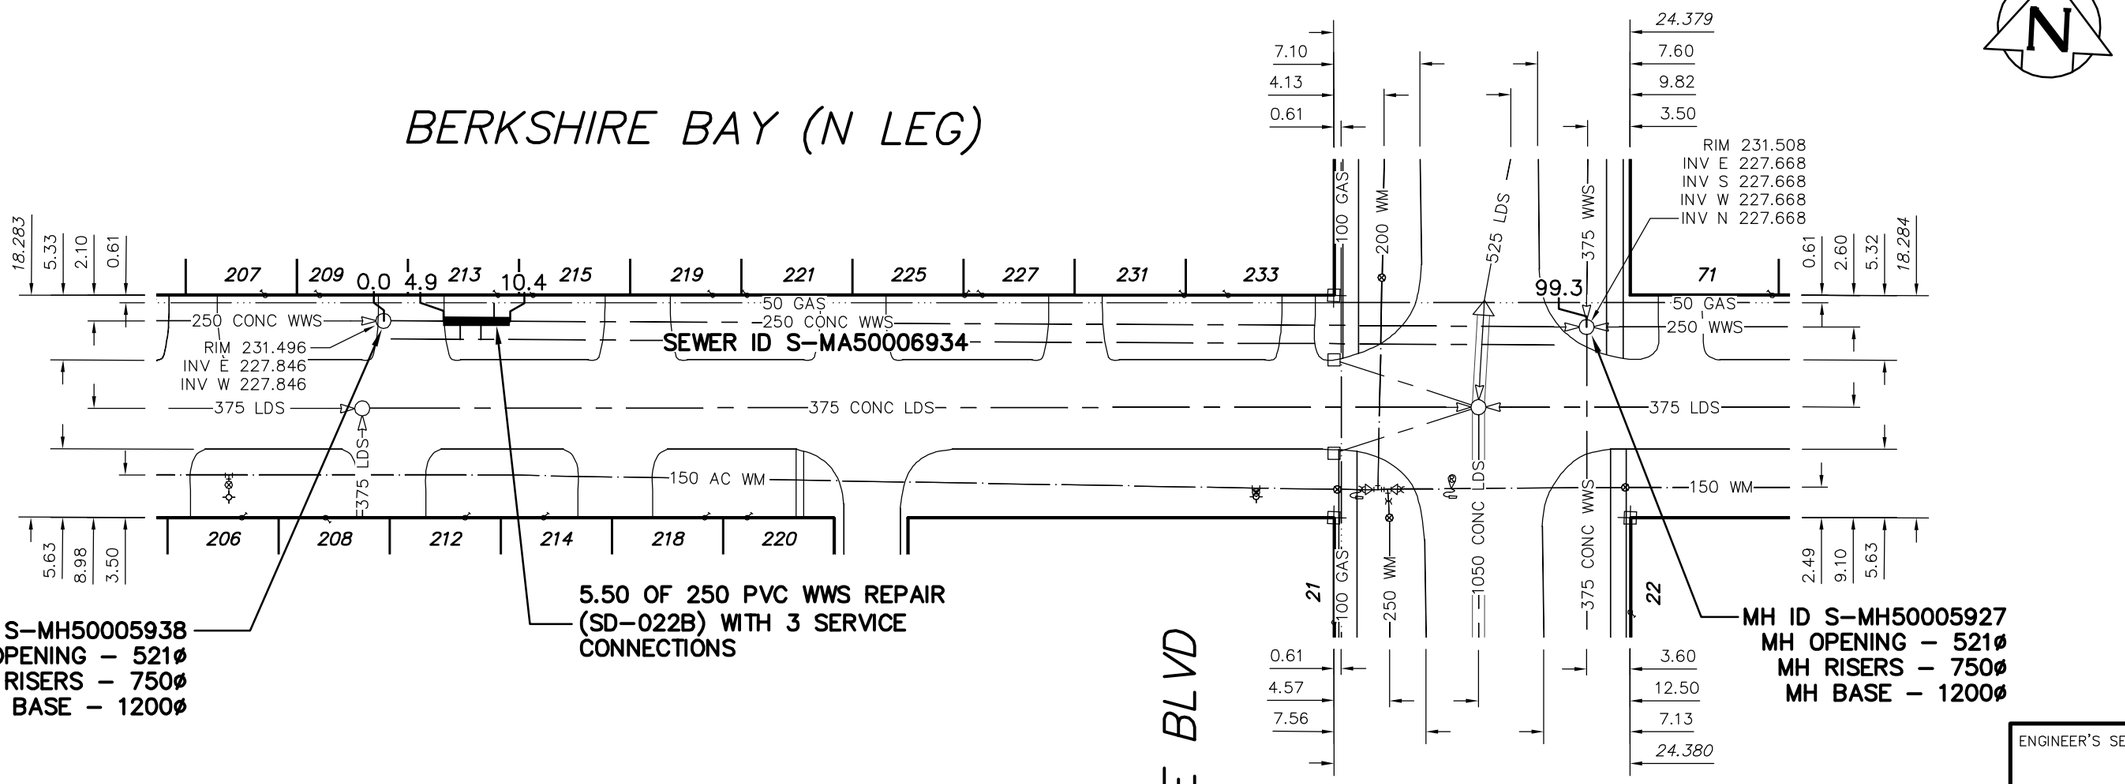

SEWER JUNCTION INFORMATION FROM SEWER VIDEO INSPECTION SEWER ID S-MA50010832				
DISTANCE FROM MH ID S-MH50005954				
5.6	E	150ø	SOUTH	JN
7.2	E	150ø	SOUTH	JN
16.4	E	150ø	NORTH	JN

LEGEND:

52.0 | MEASUREMENT TO REPAIR FROM REFERENCE MH SHOWN THUS... 0.0 ○

METRIC

WHOLE NUMBERS INDICATE MILLIMETRES
DECIMALIZED NUMBERS INDICATE METRES

ENGINEER'S SEAL

ORIGINAL SIGNED BY S.R.J. COURNOYER 10/08/16

BID OPPORTUNITY: 572-2010
FILENAME : 9383.dwg
PLOT DATE : 2010 08 16

B.M. ELEV.	FIELD BOOK #		
POSTED TO LBIS			
NO.	REVISIONS	DATE	BY

CITY OF WINNIPEG
WATER AND WASTE
ENGINEERING DIVISION

DESIGNED BY	SC	CHECKED BY	SC
DRAWN BY	CJH	APPROVED BY	KZ
HOR. SCALE	1:500	RELEASED FOR CONSTRUCTION	
VERTICAL			
DATE	2010 08 16	DATE	

Winnipeg

THE CITY OF WINNIPEG
WATER AND WASTE DEPARTMENT

2010 SEWER RENEWALS AND REPAIRS
CONTRACT 20

BERKSHIRE BAY (N LEG)

1ST MH W OF DRAKE BOULEVARD TO MH AT DRAKE BOULEVARD

SHEET 2 OF 20

CITY DRAWING NUMBER

9383