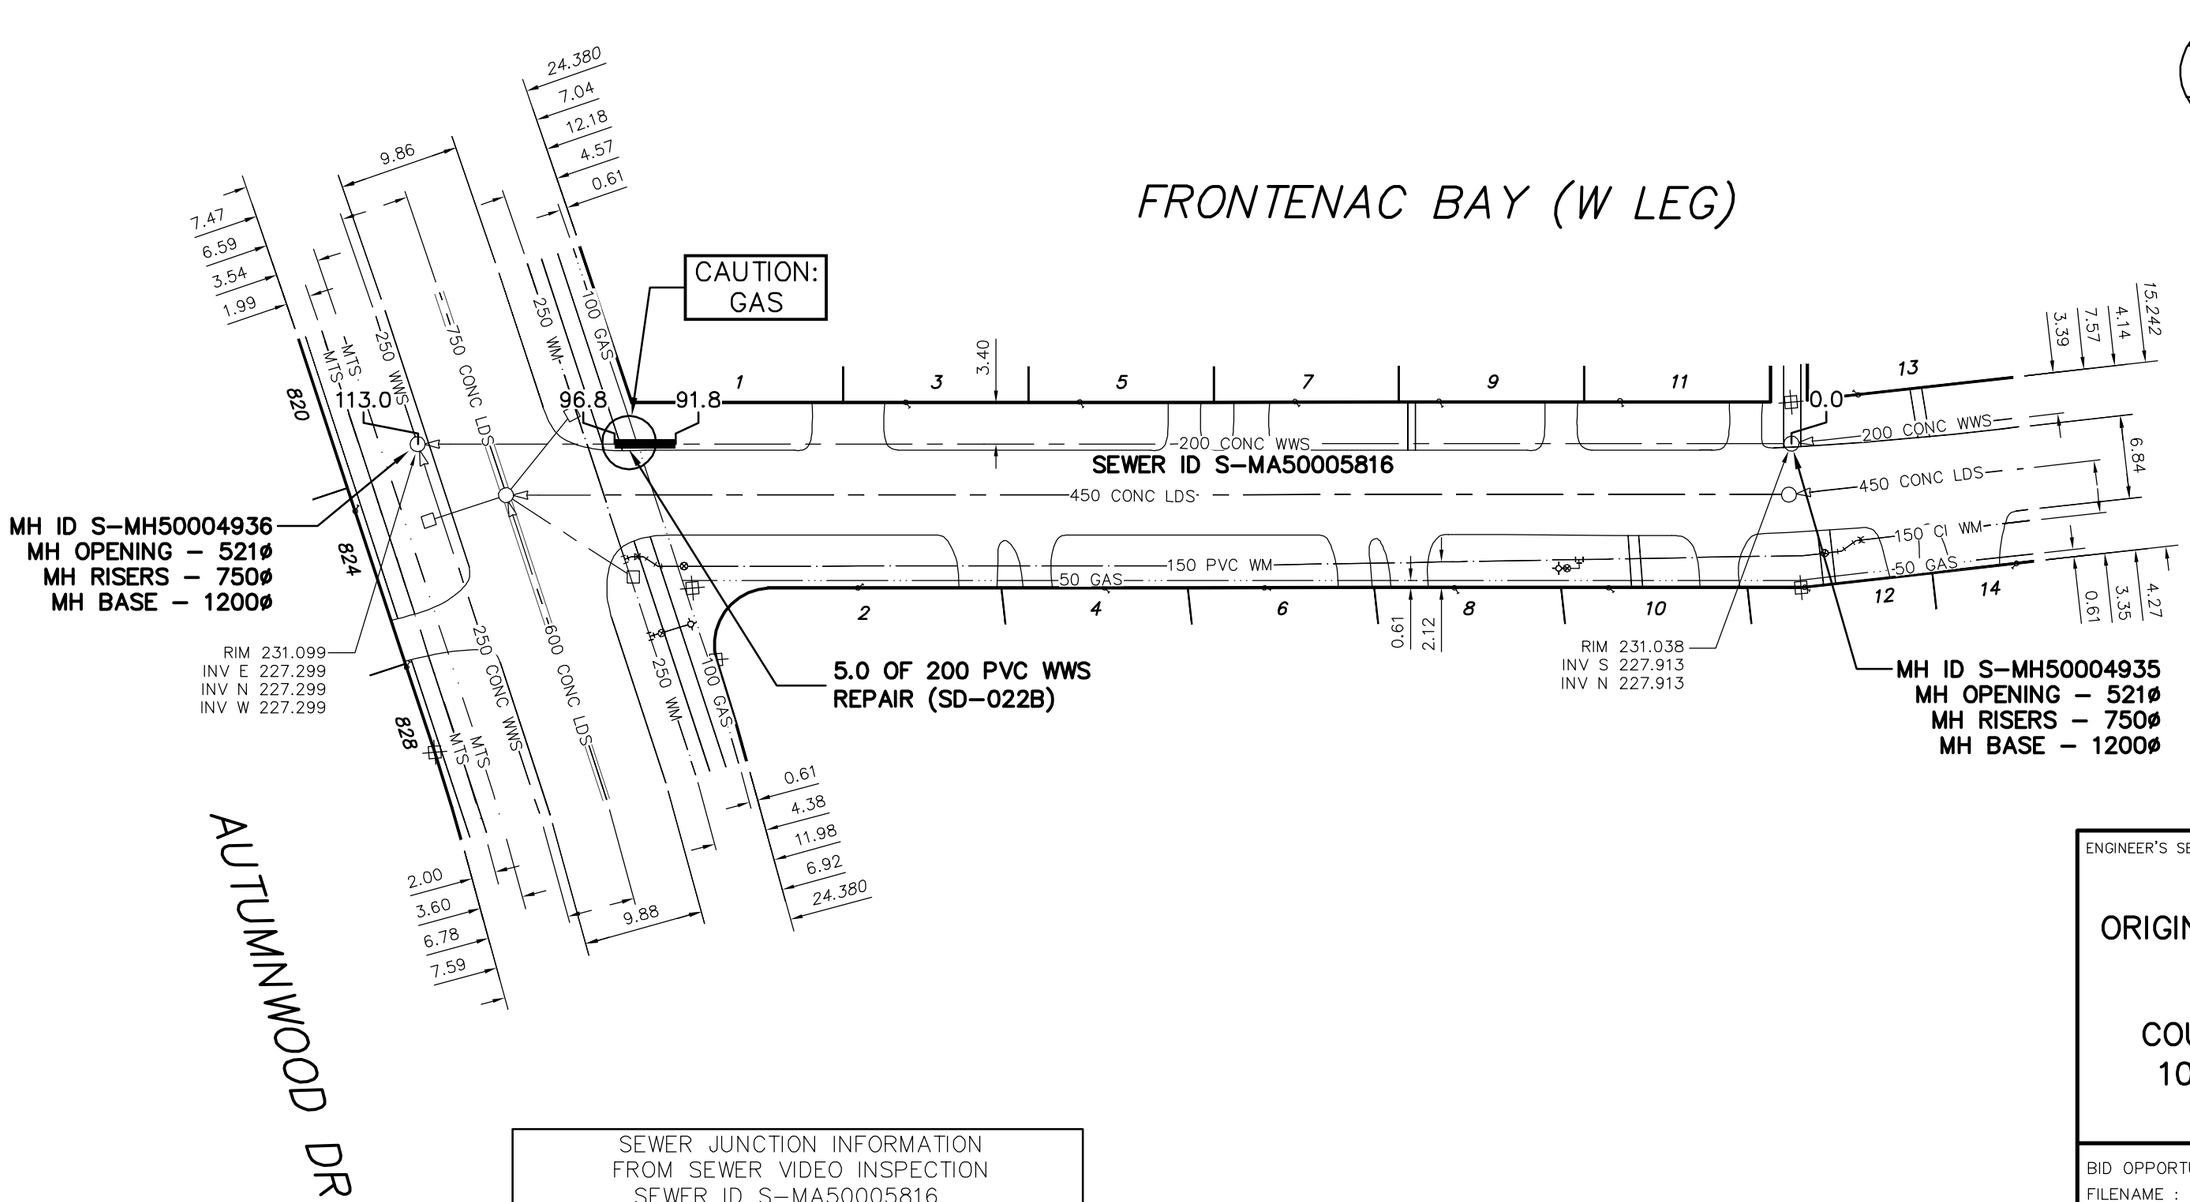

SEWER JUNCTION INFORMATION FROM SEWER VIDEO INSPECTION SEWER ID S-MA50005816
DISTANCE FROM MH ID S-MH50004935
NO JUNCTIONS WITHIN REPAIR

ENGINEER'S SEAL

ORIGINAL SIGNED BY S.R.J. COURNOYER 10/08/16

BID OPPORTUNITY: 572-2010
FILENAME : 9392.dwg
PLOT DATE : 2010 08 16

LEGEND:

52.0 | MEASUREMENT TO REPAIR FROM REFERENCE MH SHOWN THUS... 0.0 ○

METRIC
WHOLE NUMBERS INDICATE MILLIMETRES
DECIMALIZED NUMBERS INDICATE METRES

B.M. ELEV.	FIELD BOOK #:
POSTED TO LBIS	

NO.	REVISIONS	DATE	BY

CITY OF WINNIPEG
WATER AND WASTE
ENGINEERING DIVISION

DESIGNED BY	SC	CHECKED BY	SC
DRAWN BY	CJH	APPROVED BY	KZ
HOR. SCALE	1:500	RELEASED FOR CONSTRUCTION	
VERTICAL			
DATE	2010 08 16	DATE	

Winnipeg

THE CITY OF WINNIPEG
WATER AND WASTE DEPARTMENT

2010 SEWER RENEWALS AND REPAIRS
CONTRACT 20
FRONTENAC BAY (W LEG)
1ST MH N OF AUTUMNWOOD DRIVE TO MH AT AUTUMNWOOD DRIVE

SHEET 11 OF 20

CITY DRAWING NUMBER
9392