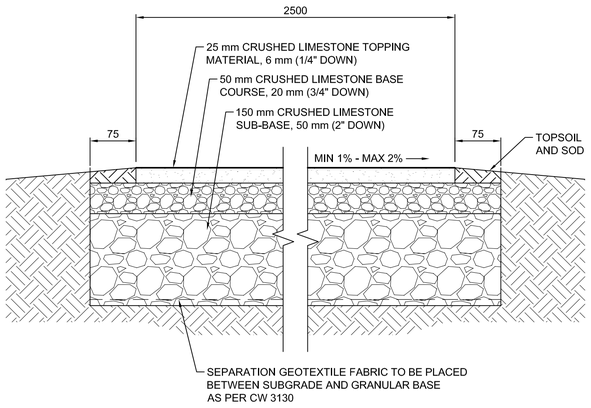

1 CRUSHED LIMESTONE PATHWAY
3,4,7 | 13 SCALE 1:5

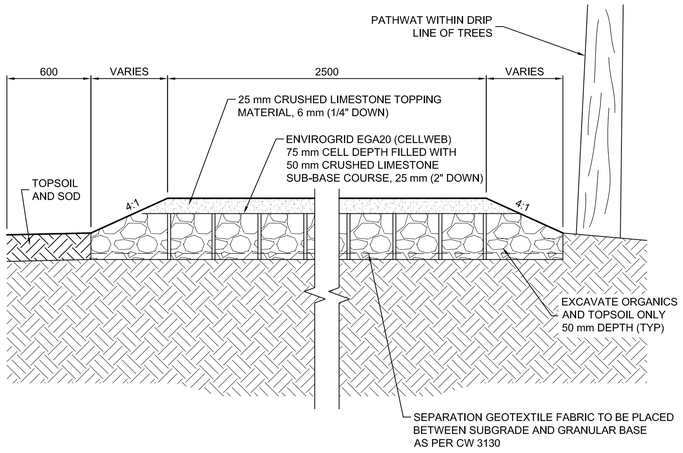

2 CRUSHED LIMESTONE PATHWAY W/ENVIROGRID
5,6 | 13 SCALE 1:5

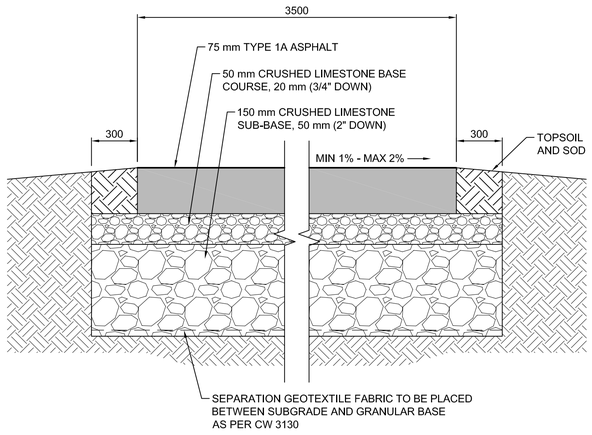

3 ASPHALT PATHWAY
8-12 | 13 SCALE 1:5

NOTE:
ALL STEEL TO BE HOT DIPPED GALVANIZED TO CSA G164.

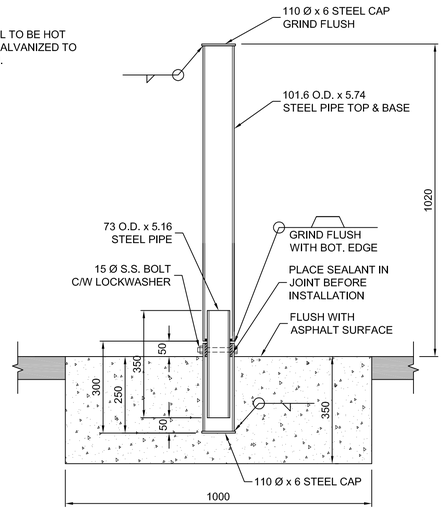

4 REMOVABLE STEEL BOLLARD
12 | 13 SCALE 1:10

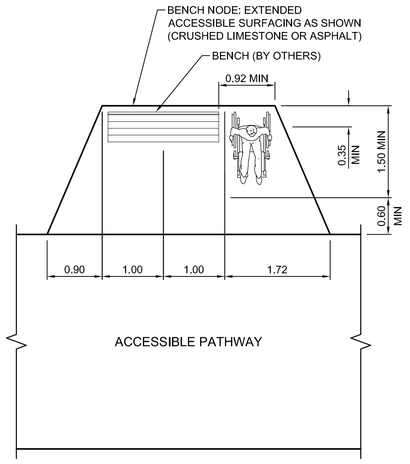

5 ACCESSIBLE BENCH NODE
4,5,9,11 | 13 SCALE 1:50

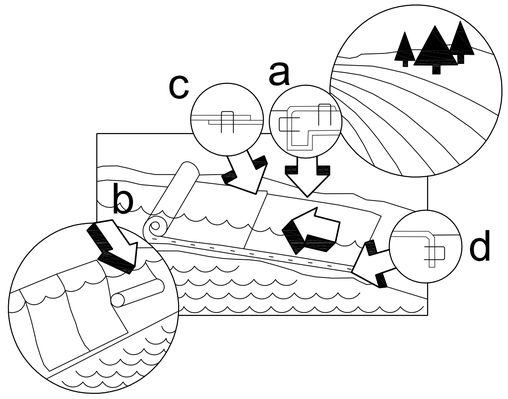

6 EROSION CONTROL BLANKET
4 | 13 NTS

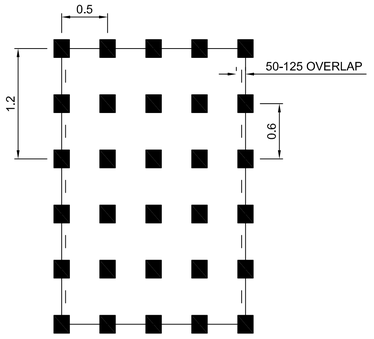

4.1 STAPLES PER SQUARE METRE

7 EROSION CONTROL BLANKET-STAPLE PATTERN
4 | 13 NTS

150 WM	WATERMAIN	150 WM	HYDRO	HYDRO	HYDRO	150 mm W.M.	WATERMAIN	150 mm W.M.
HYDRANT		MTS	M.T.S.	MTS		HYDRANT		
VALVE		CONCRETE				VALVE		
300 LDS	LAND DRAINAGE SEWER	300 LDS	ASPHALT	300 mm L.D.S.		LAND DRAINAGE SEWER	300 mm L.D.S.	
250 WWS	WASTE WATER SEWER	250 WWS	PLANING	250 mm W.W.S.		WASTE WATER SEWER	250 mm W.W.S.	
MANHOLE		SIDEWALK				℄ PROFILE		
CATCH BASIN		PAVING STONES				NORTH/WEST GUTTER		
CURB INLET		PARTIAL DEPTH REPAIR				SOUTH/EAST GUTTER		
JUNCTIONS		PROPERTY LINE				NORTH/WEST T/LANE		
CULVERT		SURVEY BAR				SOUTH/EAST T/LANE		
100 GAS	GAS	100 GAS	CURB RAMP					
EXISTING	LEGEND–PLAN	PROPOSED	EXISTING	LEGEND–PLAN	PROPOSED	EXISTING	LEGEND–PROFILE	PROPOSED

UNDERGROUND STRUCTURES

SUPV. U/G STRUCTURES COMMITTEE — DATE

NOTE:
LOCATION OF UNDERGROUND STRUCTURES AS SHOWN ARE BASED ON THE BEST INFORMATION AVAILABLE, BUT NO GUARANTEE IS GIVEN THAT ALL EXISTING UTILITIES ARE SHOWN OR THAT THE GIVEN LOCATIONS ARE EXACT. CONFIRMATION OF EXISTENCE AND EXACT LOCATION OF ALL SERVICES MUST BE OBTAINED FROM THE INDIVIDUAL UTILITIES BEFORE PROCEEDING WITH CONSTRUCTION.

NO.	REVISIONS	DATE	BY
2	ISSUED FOR TENDER	08/17/10	DBW
1	ISSUED FOR 90% REVIEW	07/23/10	DBW

B.M. ELEV.

DESIGNED BY SPC
DRAWN BY TJH
CHECKED BY DBW
APPROVED BY –
HOR. SCALE AS NOTED
VERTICAL
DATE

DILLON CONSULTING

RELEASED FOR CONSTRUCTION
DATE

ENGINEER'S SEAL
PROVINCE OF MANITOBA
ORIGINAL STAMPED BY
D.B. WIEBE
08/17/10
Member
22480
REGISTERED PROFESSIONAL ENGINEER

CONSULTANT PROJECT NUMBER
09-2692

APEGM
Certificate of Authorization
Dillon Consulting Limited (MB)
No. 1789 Date: 08/17/2010

Winnipeg

THE CITY OF WINNIPEG
PUBLIC WORKS DEPARTMENT

2010 ACTIVE TRANSPORTATION INFRASTRUCTURE STIMULUS PROGRAM - KILDONAN PARK GOLF COURSE PATHWAY

CITY DRAWING NUMBER W-382-13
SHEET 13 OF 15
CONSULTANT DRAWING NUMBER

PATHWAY DETAILS

G:\CAD\092692\Contract\Current\ATP-GOLF-PATH-DETAILS.dwg