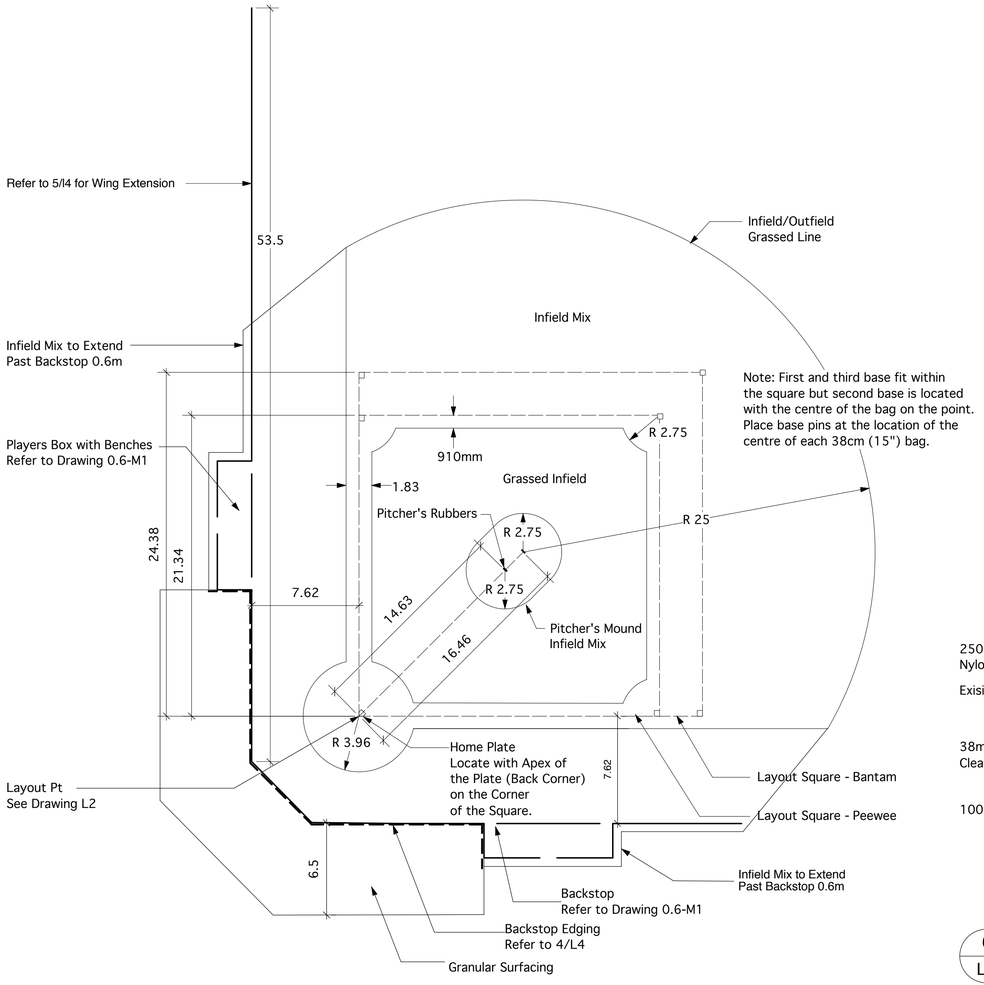

1 / L4 BASEBALL DIAMOND LAYOUT

1:200

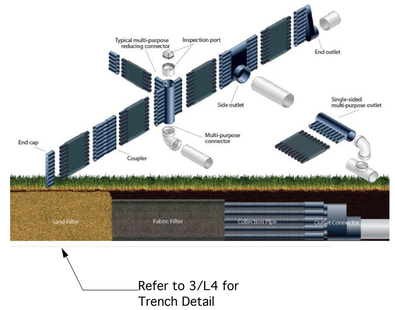

2 / L4 TYPICAL MULTI-FLOW INSTALLATION

NTS

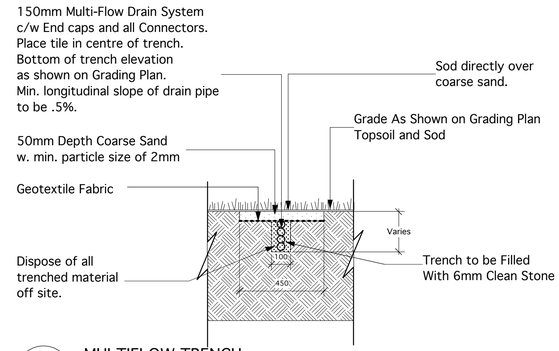

3 / L4 MULTIFLOW TRENCH

NTS

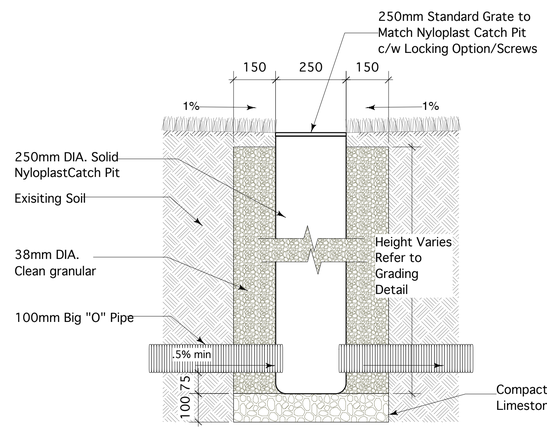

6 / L4 CATCH PIT DETAIL

NTS

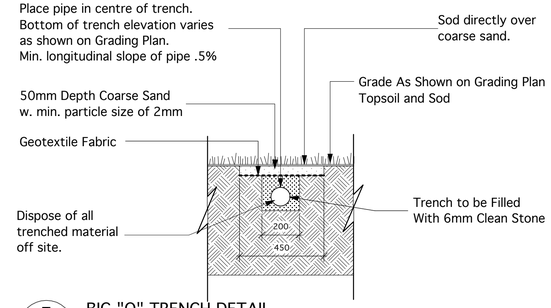

7 / L4 BIG "O" TRENCH DETAIL

NTS

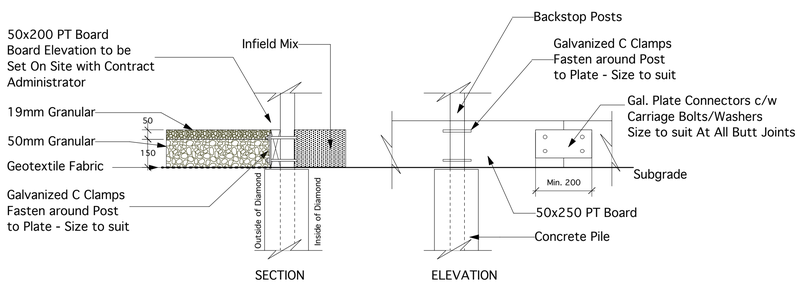

4 / L4 GRANULAR AND BACKSTOP EDGING DETAIL

NTS

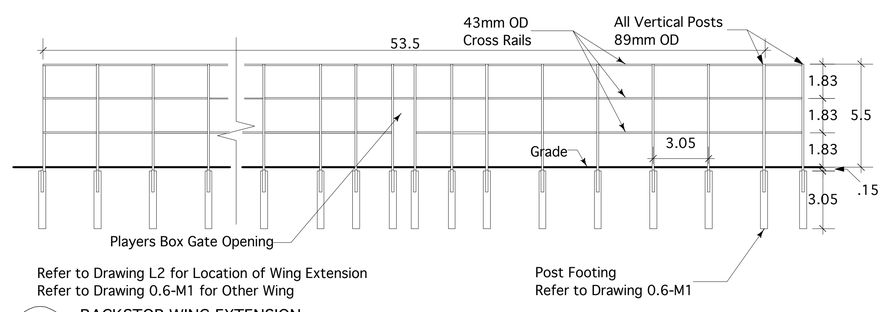

5 / L4 BACKSTOP WING EXTENSION

1:150

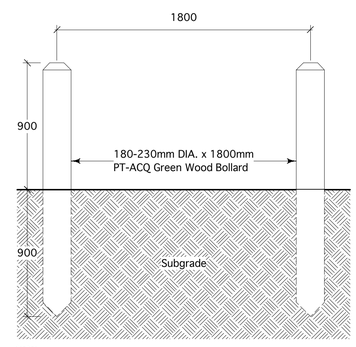

Note:
-PT-ACQ Green Treated Bollard, Free of Bark, Solid Core, Air Dried.

-Install Using Direct Burial Technique. Damage to Top of Bollard is Not Permitted.

-Bollards are to Follow the Natural Contour of the Land Except for Small Undulations Which Would Tend to Reduce the Aesthetic Appearance of the Finished Product.

8 / L4 BOLLARD DETAIL

1:20

David Wagner Associates Inc.
4 - 430 River Avenue Winnipeg, Manitoba. R3L 0C6 (204) 452-2426
LANDSCAPE ARCHITECTURE • URBAN DESIGN • GOLF COURSE ARCHITECTURE

NOTE:
LOCATION OF UNDERGROUND STRUCTURES AS SHOWN ARE BASED ON THE BEST INFORMATION AVAILABLE BUT NO GUARANTEE IS GIVEN THAT ALL EXISTING UTILITIES ARE SHOWN OR THAT THE GIVEN LOCATIONS ARE EXACT. CONFIRMATION OF EXISTENCE AND EXACT LOCATION OF ALL SERVICES MUST BE OBTAINED FROM THE INDIVIDUAL UTILITIES BEFORE PROCEEDING WITH CONSTRUCTION.

the manitoba association of landscape architects
DAVID M. WAGNER
member no. 35

DO NOT SCALE DRAWINGS

revisions	description	date
5		
4		
3		
2		
1		
0	Revision Note	DD-MM-YY

project title

NORBERRY-GLENLEE C.C.
SITE REDEVELOPMENT
WINNIPEG, MANITOBA

approved by

designed by: DW — scale: AS SHOWN

drawn by: LLW — date: 28.01.2011

Client

BCI II :
ST VITAL WARD

drawing title

DETAILS

project no.	sheet	revision no.
1015_NB	L4	0