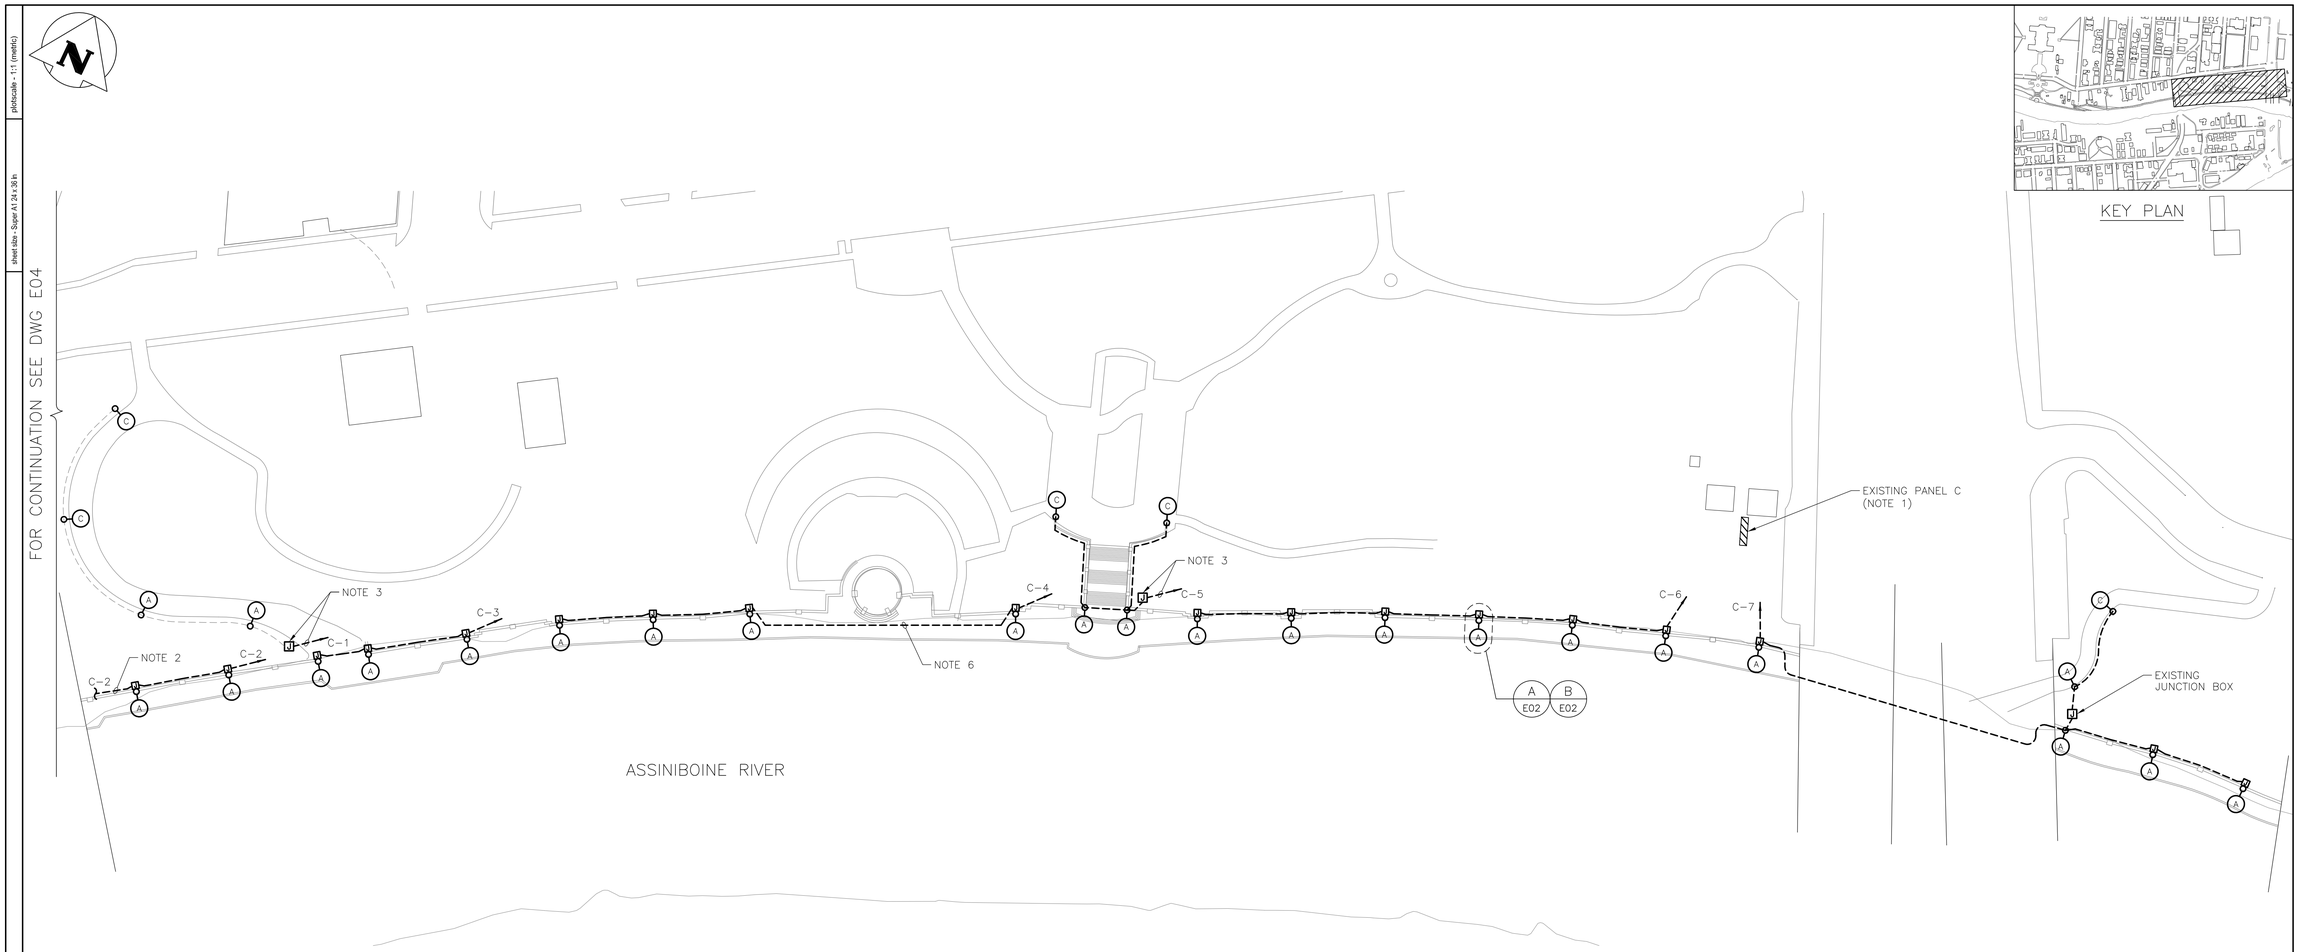

1
E05

PARTIAL SITE PLAN - PHASE C

SCALE = 1 : 600

NOTES

1. EXISTING PANEL TO REMAIN. CONTRACTOR TO RE-USE ALL BREAKERS AS REQUIRED TO RE-FEED THE EXISTING AND NEW LIGHT FIXTURES.
2. EXISTING FEEDER TO WALL MOUNTED FIXTURE ON BRIDGE ABUTMENT TO REMAIN AND RECONNECTED TO NEW CIRCUIT FEEDER CABLE AT POLE BASE JUNCTION BOX.
3. PROVIDE A NEW WATERTIGHT JUNCTION BOX TO PICKUP EXISTING POWER CIRCUITS. EXTEND NEW FEEDRES TO PANEL C AS REQUIRED.
4. REFER TO CABLE SPECIFICATION FOR FEEDER DETAILS AND REQUIREMENTS.
5. REFER TO DRAWING E02 FOR JUNCTION BOX SPECIFICATION.
6. CABLE TO BE PUSHED OR TRENCHED TO 600mm BELOW GRADE. CONTRACTOR TO COORDINATE WITH CONTRACT ADMINISTRATOR ON SITE PRIOR TO INSTALLATION.
7. REFER TO THE TYPICAL TRENCH DETAIL FOR MINIMUM REQUIREMENTS.

LEGEND

— · · —	U/G HYDRO CABLE
- - - - - -	NEW 120V FEEDER CABLES (NOTE 4)
o-(A)	POLE MOUNTED LIGHTING FIXTURE
//////	ELECTRICAL PANEL
[J]	JUNCTION BOX (NOTE 5)

APEGM
Certificate of Authorization
KGS Group
No. 245 Date: 10/09/20

NOTES:

REV	YY / MM / DD	DESCRIPTION	BY
0	10/09/22	ISSUED FOR BID OPPORTUNITY	

A. SECTION LETTER OR DETAIL NUMBER.
B. DRAWING WHERE SECTION OR DETAIL IS DRAWN,
OR
DRAWING WHERE SECTION OR DETAIL IS INDICATED,
— SECTION OR DETAIL SHOWN ON SAME DRAWING.

A/B A/—

SEAL
PROVINCE OF MANITOBA
R. LALONDE
Member
32345
REGISTERED PROFESSIONAL ENGINEER
SEPT 22, 2010

CLIENT
Winnipeg
THE CITY OF WINNIPEG
PLANNING PROPERTY AND DEVELOPMENT

SCATLIFF + MILLER + MURRAY Inc.
TEL 204 927-3444
FAX 204 927-3443
8 - 136 MARKET AVENUE
WINNIPEG, MB, CANADA

PROJECT: ASSINIBOINE RIVERWALK ELECTRICAL UPGRADES
TITLE: PHASE C LIGHTING PLAN

DESIGN	DRAWN	DATE - Y / M / D	SCALE
JLL	BGO	10/08/31	N.T.S.
CHECKED	APPROVED	PROJECT NO.	DRAWING NO.
		0000	E05

CAD File Name: 10-0109-10_e05-rev 0.dwg

plotscale - 1:1 (metric)

sheet size - Super A1 24 x 36 in