A1 SIZE - 594mm x 841mm

ELEMENTARY DIAGRAM:

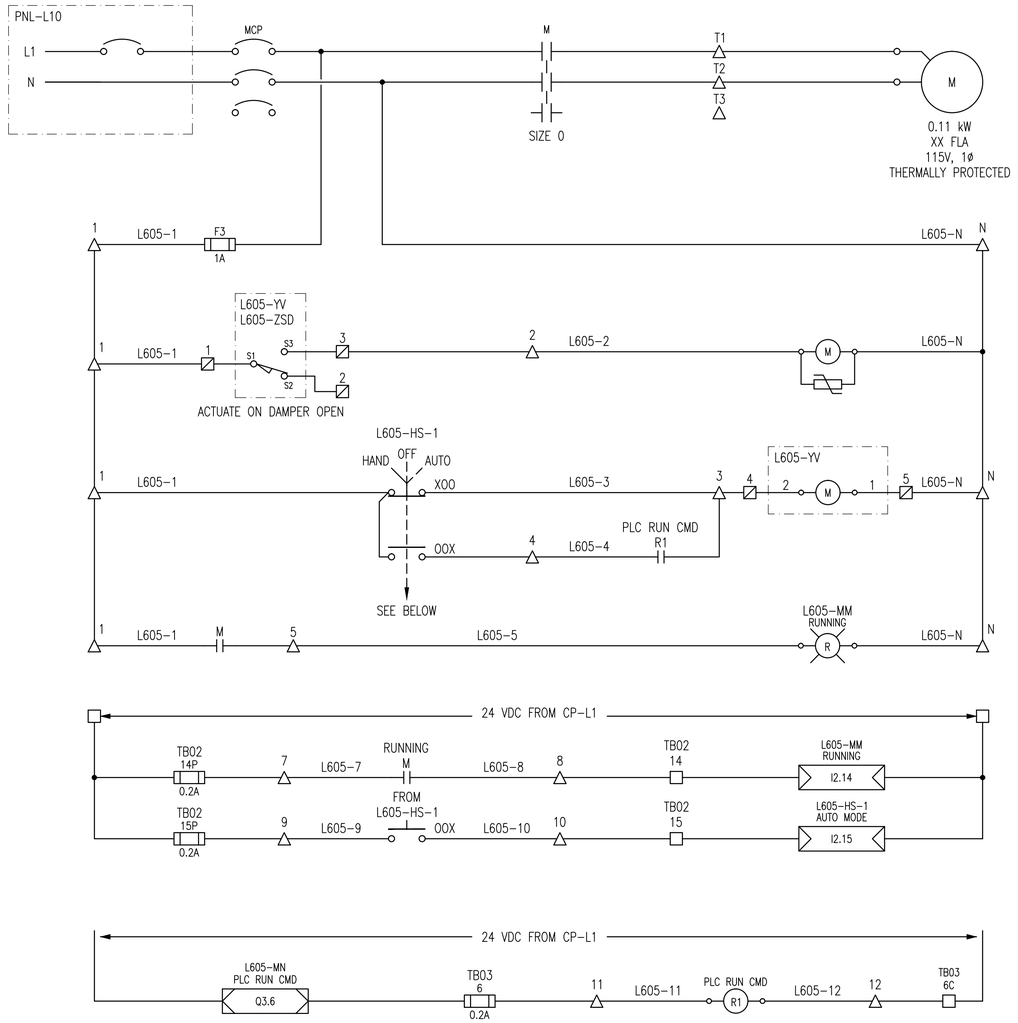

FIELD CONNECTION DIAGRAM:

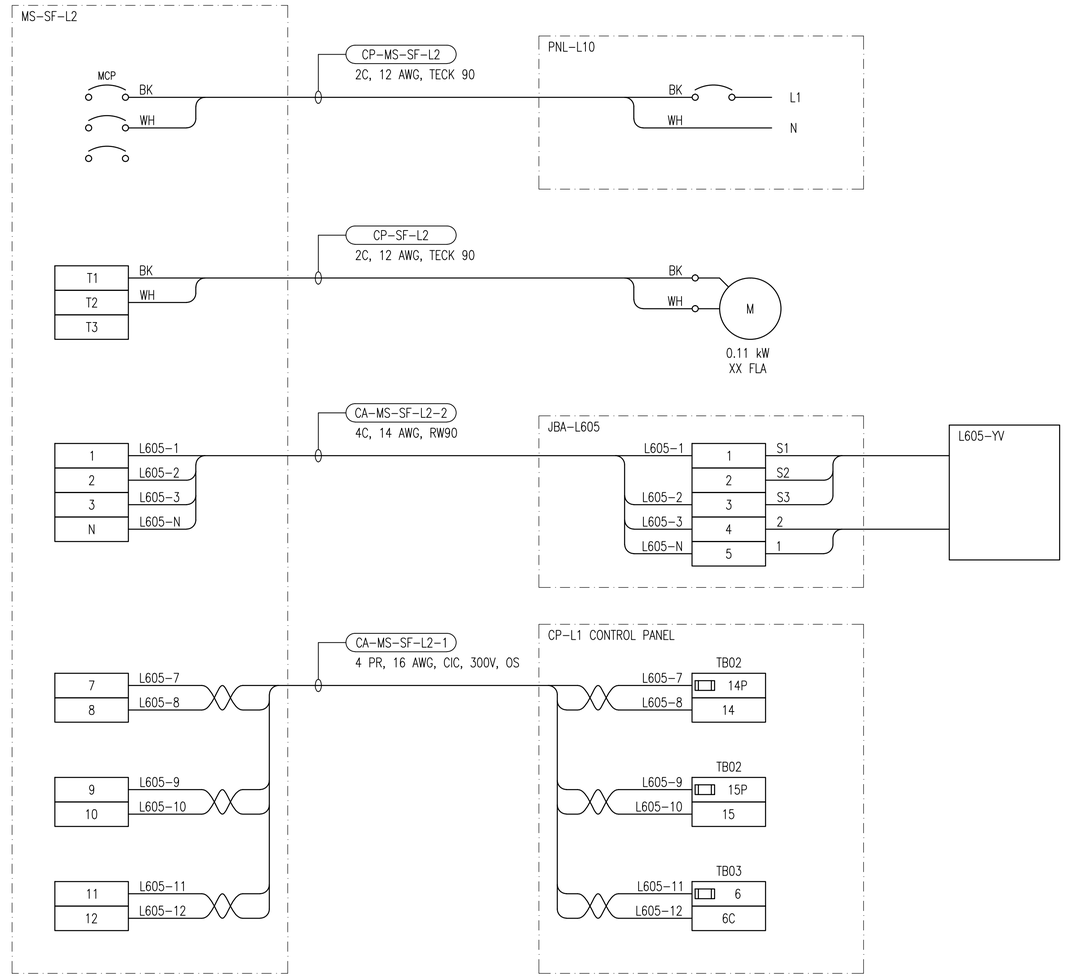

LEGEND:

- △ TERMINAL IN MOTOR STARTER PANEL
- □ TERMINAL IN CONTROL PANEL CP-L1
- ▨ TERMINAL IN JUNCTION BOX
- PLC OUTPUT
- PLC INPUT

DRAWING NUMBER	REFERENCE DRAWINGS

APEGM Certificate of Authorization
SNC-Lavalin Inc.
No. 4489

NO.	REVISIONS	DATE	DESIGN	CHECK
00	ISSUED FOR TENDER	2010/09/29	BC	CJR

SNC·LAVALIN
SNC-LAVALIN INC.
148 Nature Park Way
Winnipeg, MB, Canada R3P 0X7
204-786-8080

DESIGNED BY: B. CLEVEN	CHECKED BY: C. REIMER
DRAWN BY: B. CLEVEN	APPROVED BY: C. REIMER
SCALE: N.T.S.	RELEASED FOR CONSTRUCTION BY: K. ZUREK
DATE: 2010/08/25	DATE: 2010/10/04
CONSULTANT NO.: 113368-0000-47DD-0014	BID OPP.: 760-2010

ENGINEER'S SEAL
ORIGINAL DRAWING
SEALED BY:
C. REIMER
SNC-LAVALIN INC.
2010/10/02
REV. 00

Winnipeg
THE CITY OF WINNIPEG
WATER AND WASTE DEPARTMENT

MARION WASTEWATER PUMPING STATION
INSTALLATION OF PUMPING UNITS & BUILDING UPGRADES
MOTOR STARTER SCHEMATIC
SF-L2
VENTILATION FAN

CITY DRAWING NUMBER	SHEET	REV.	SIZE
1-0159L-E0014	001	00	A1

1-0159L-E0014-001-00.dwg

LAST SAVE: 2010/10/04 - 1:23pm
PATH: M:\113368\4ENG\47ELE\DD - General DWG\1-0159L-E0014-001-00.dwg