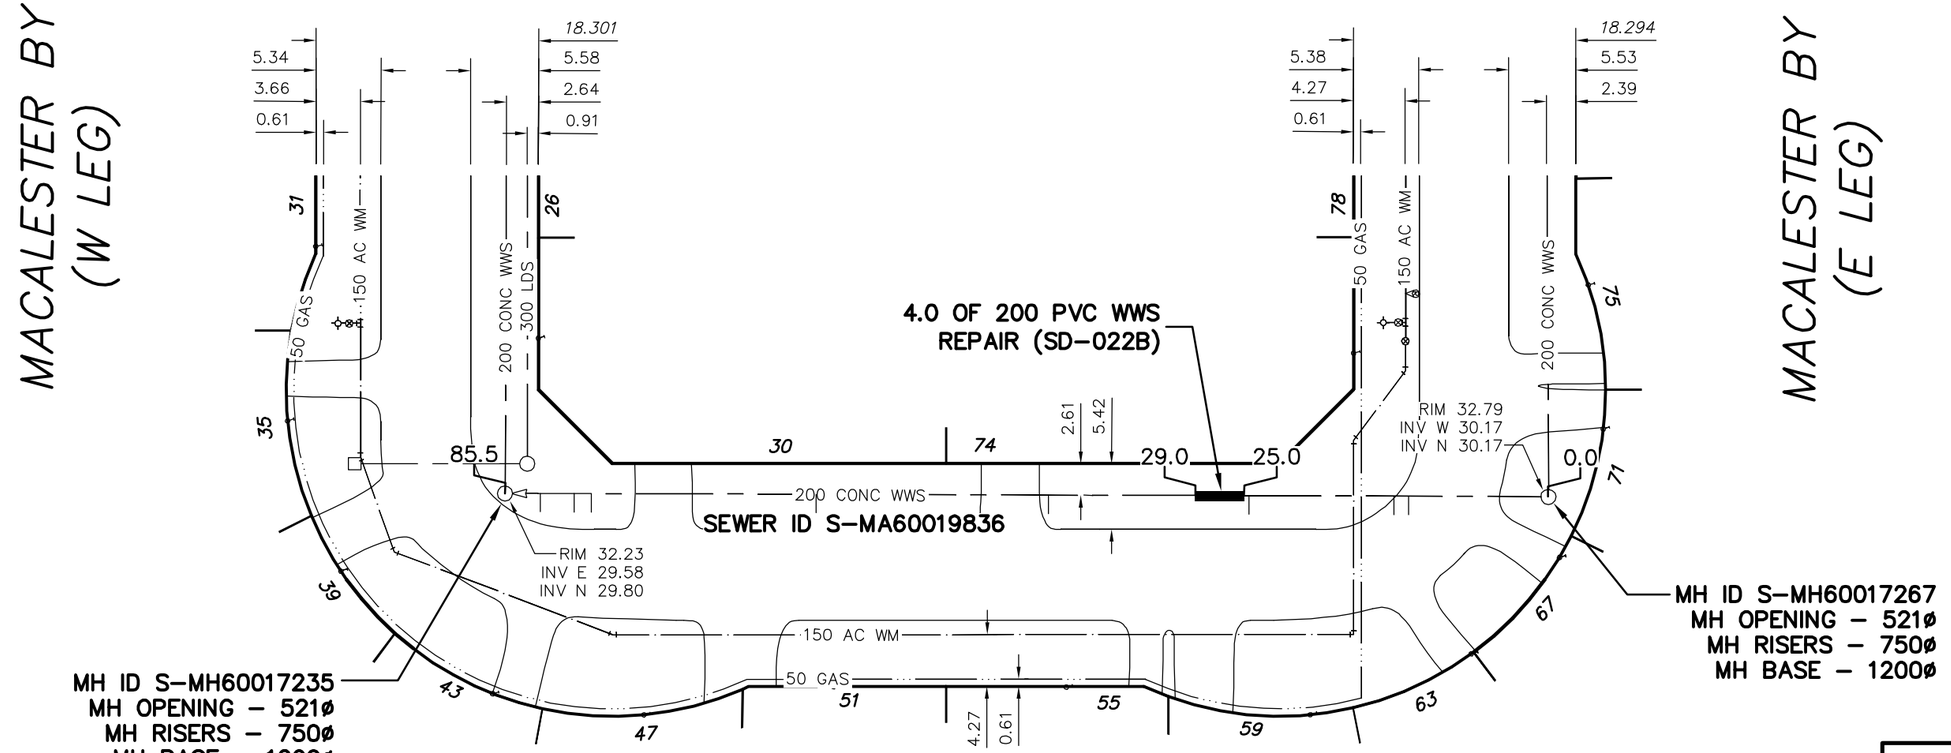

MACALESTER BAY (S LEG)

SEWER JUNCTION INFORMATION FROM SEWER VIDEO INSPECTION SEWER ID S-MA60019836
DISTANCE FROM MH ID S-MH60017267
NO JUNCTIONS WITHIN REPAIR

ENGINEER'S SEAL

ORIGINAL SIGNED BY S.R.J. COURNOYER 10/10/21

BID OPPORTUNITY: 790-2010
FILENAME : 9423.dwg
PLOT DATE : 2010 10 21

LEGEND:

52.0 | MEASUREMENT TO REPAIR FROM REFERENCE MH SHOWN THUS... 0.0 ○

METRIC
WHOLE NUMBERS INDICATE MILLIMETRES
DECIMALIZED NUMBERS INDICATE METRES

B.M. ELEV. | FIELD BOOK #:

POSTED TO LBIS

NO.	REVISIONS	DATE	BY

CITY OF WINNIPEG
WATER AND WASTE
ENGINEERING DIVISION

DESIGNED BY	SC	CHECKED BY	SC
DRAWN BY	CJH	APPROVED BY	KZ
HOR. SCALE	1:500	RELEASED FOR CONSTRUCTION	
VERTICAL			
DATE	2010 10 20	DATE	

Winnipeg
THE CITY OF WINNIPEG
WATER AND WASTE DEPARTMENT

2010 WASTEWATER SEWER RENEWALS AND REPAIRS, CONTRACT 15
MACALESTER BAY (S LEG)
MH AT MACALESTER BAY (E LEG) TO MH AT MACALESTER BAY (W LEG)

SHEET 8 OF 16
CITY DRAWING NUMBER
9423