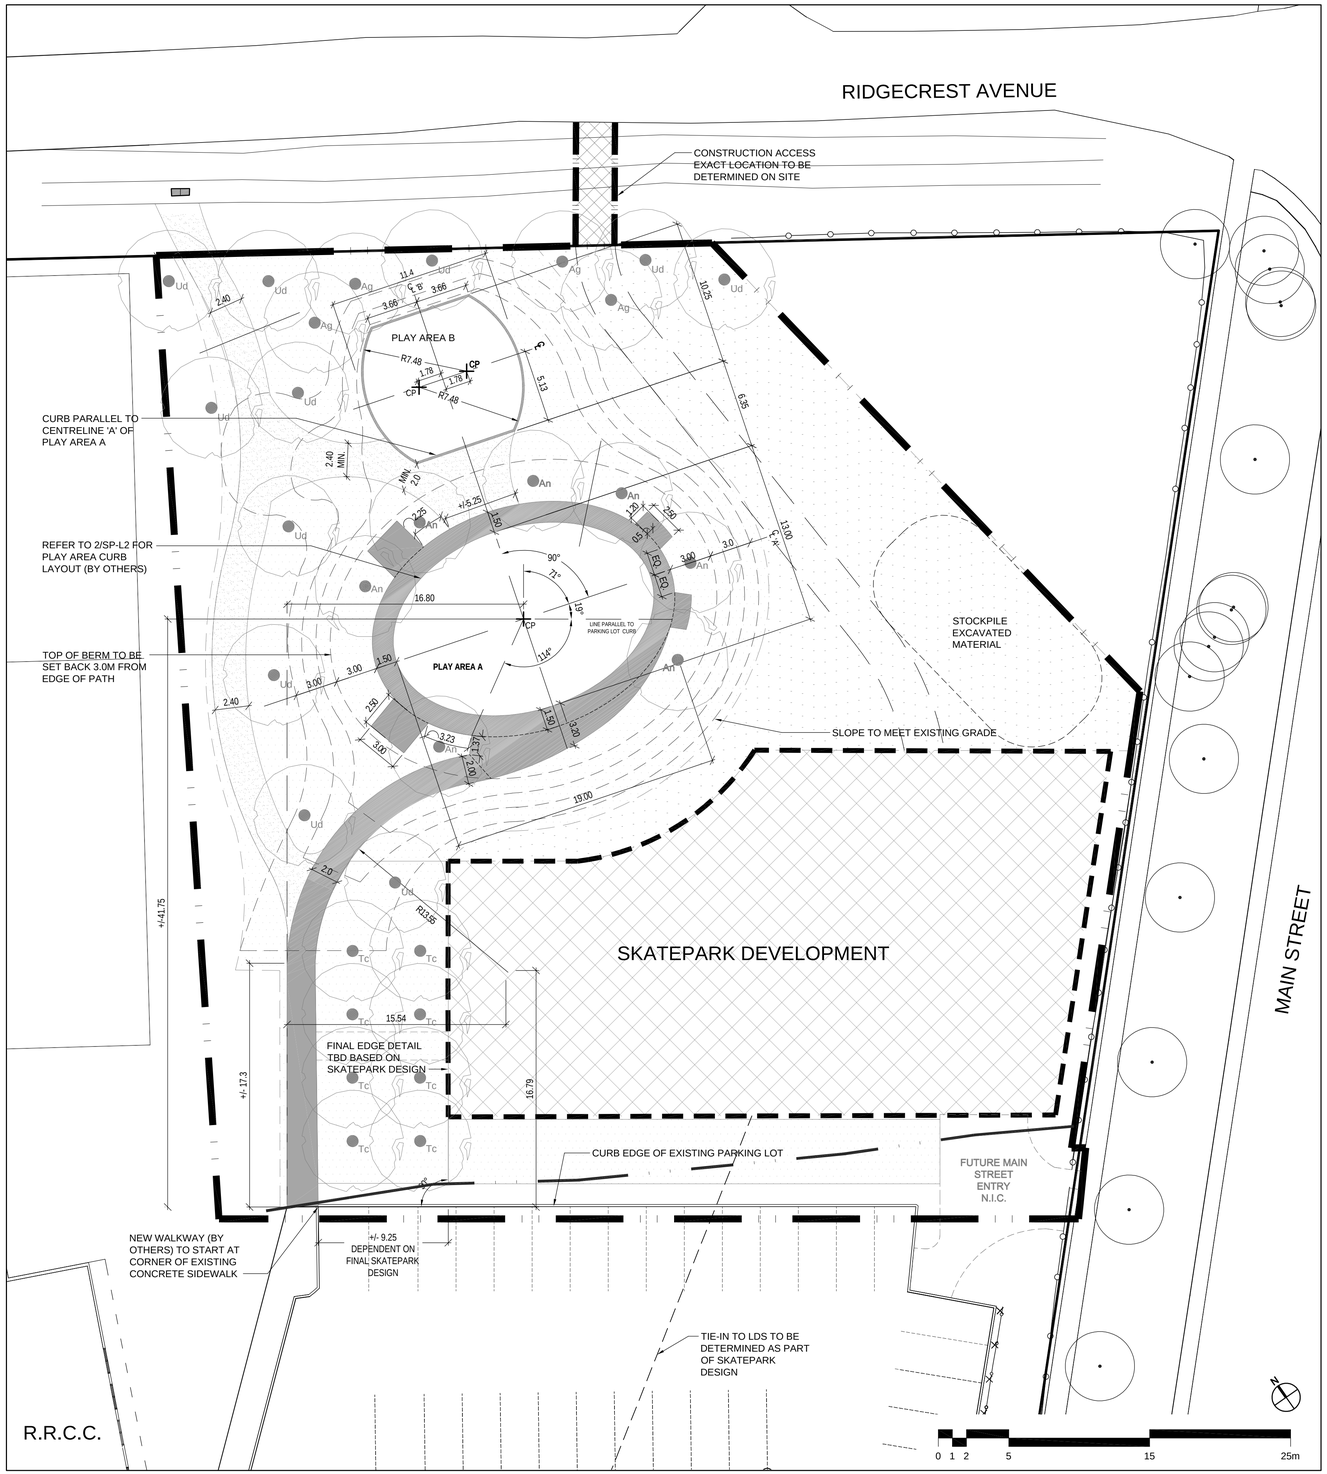

1 SP-L2 PROPOSED LAYOUT FOR EARTHWORK AND PLAY AREAS

1 : 200

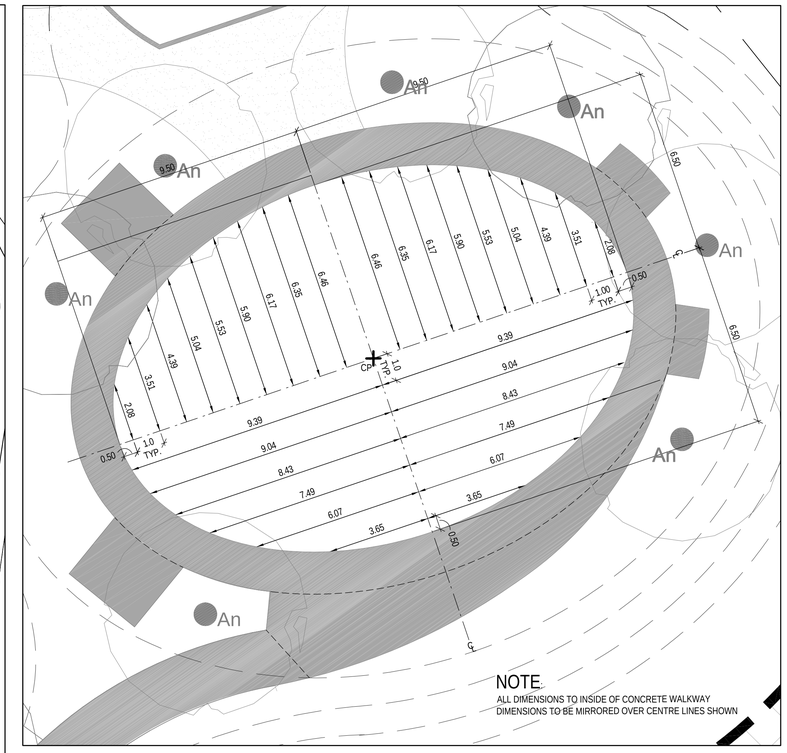

2 SP-L2 PLAY AREA A - CONCRETE WALKWAY LAYOUT PLAN

1 : 100

NOTES:

GENERAL NOTES

1. ALL EXISTING TREES, SHRUBS, SIDEWALKS, CURBS, SOD, UTILITIES AND PAVING TO BE PROTECTED (UNLESS OTHERWISE NOTED) DURING CONSTRUCTION TO CITY OF WINNIPEG STANDARDS. CONTRACTOR TO MAKE GOOD ALL DAMAGED AREAS DURING CONSTRUCTION BOTH ON AND OFF SITE TO CITY OF WINNIPEG STANDARDS AT THE CONTRACTORS COST.
2. MAINTAIN EXISTING GRADE AND DRAINAGE PATTERNS, ENSURE POSITIVE DRAINAGE.
3. LAYOUT TO BE APPROVED BY CONTRACT ADMINISTRATOR PRIOR TO ANY CONSTRUCTION OR REMOVAL.
4. LAYOUT IS PROVIDED FOR INFORMATION PURPOSES ONLY.
5. ALL NOTES IN GREY INDICATE FUTURE WORK OR WORK TO BE COMPLETED BY OTHERS UNDER SEPARATE CONTRACT.
6. PLAY SURFACE AND PLAY EQUIPMENT TO BE SUPPLIED AND INSTALLED BY PLAY EQUIPMENT CONTRACTOR - N.I.C.
7. CONCRETE CURBING AROUND PLAY AREAS A AND B TO BE SUPPLIED AND INSTALLED BY OTHERS - N.I.C.
8. REFER ALSO TO WRITTEN SPECIFICATIONS

LEGEND

- PROPERTY LINE
- LIMITS OF WORK
- CONSTRUCTION ACCESS LOCATION
- EXISTING CHAIN LINK FENCE
- EXISTING TREE
- EXISTING BURIED HYDRO LINE
- PROPOSED CONTOUR
- PROPOSED TREE - NIC
- PROPOSED CRUSHED GRANULAR PAVING - NIC
- PROPOSED SOD - NIC
- PROPSED SEED - NIC

REV	YY / MM / DD	DESCRIPTION	BY
	2010 / 02 / 23	ISSUED FOR TENDER	JW

A. SECTION LETTER OR DETAIL NUMBER,
B. DRAWING WHERE SECTION OR DETAIL IS DRAWN,

OR

DRAWING WHERE SECTION OR DETAIL IS INDICATED,
--- SECTION OR DETAIL SHOWN ON SAME DRAWING.

A / B A / ---

SEAL

FOR PRICING ONLY
NOT FOR
CONSTRUCTION

SCATLIFF +MILLER +MURRAY Inc.
TEL 204 927-3444
FAX 204 927-3443
8 - 136 MARKET AVENUE
WINNIPEG, MB, CANADA

CLIENT
CITY OF WINNIPEG

PROJECT
RED RIVER COMMUNITY CENTRE
SKATEPARK DEVELOPMENT

TITLE
RED RIVER COMMUNITY CENTRE
SKATEPARK DEVELOPMENT
PLAY AREA LAYOUT

DESIGN	DRAWN	DATE - Y / M / D	SCALE
JW/BS	MBP	2010/02/23	AS SHOWN
CHECKED	APPROVED	JOB NO.	DRAWING NO.
BS	XXX	9019	SP-L2

sheet size - Super A1 24" x 36"
plotscale - 1:1 (metric)
CAD File Name: 9019_skatepark_working_dpl2_2010-02-21.dwg