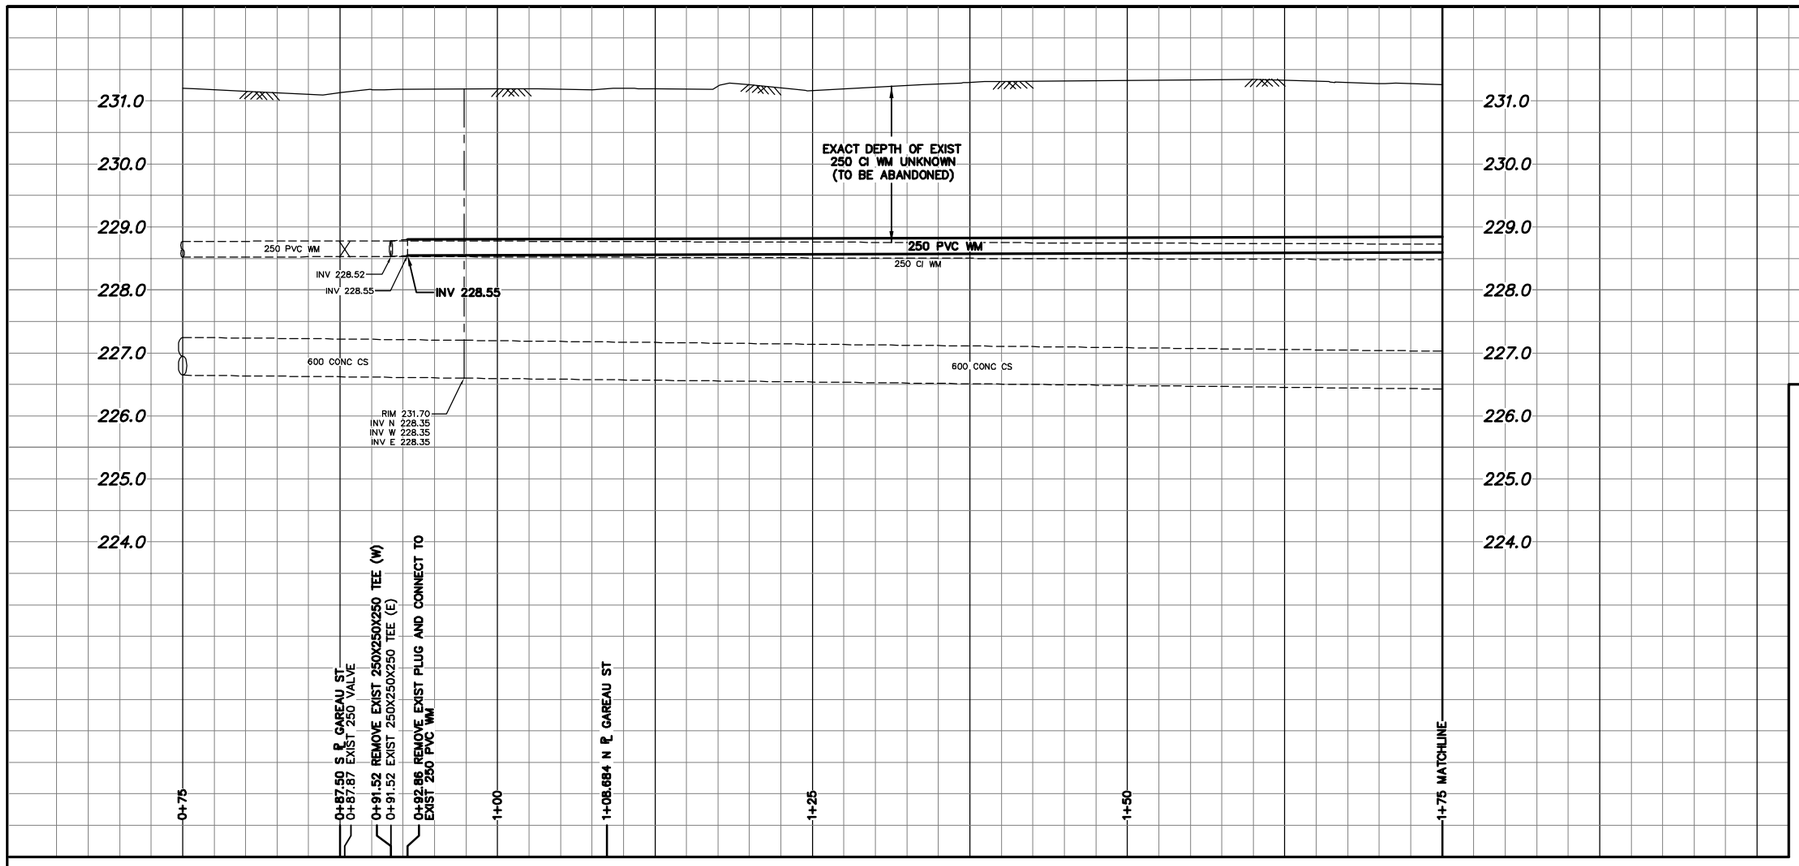

WATER SERVICE INFORMATION

	ADDRESS	SIZE(mm) & TYPE (STREET)	SIZE(mm) & TYPE (PROP.)	SHORT & LONG MEASUREMENT	CORP. LOCATION	REMARKS
	800 ARCHIBALD ST	–	50	22.15 SNL BLDG	–	**OUTSIDE RENEWAL LIMITS**
	COMMERCIAL	–	COPPER	0.60 NSL GAREAU		–
	793 ARCHIBALD ST	–	20	13.50 WEL HSE	–	SERVICED OFF GAREAU
	RESIDENTIAL	–	COPPER	15.30 WWL ARCHIBALD		–
*	787 ARCHIBALD ST	20	–	0.61 L OF R CORNER	OPP. OF S/C	**RENEW TO ℄ W/ 20 COPPER**
	RESIDENTIAL	COPPER	–	12.11 NNL GAREAU		–
*	783 ARCHIBALD ST	–	–	0.61 LR CR OF HSE	–	**RENEW TO ℄ W/ 20 COPPER**
	RESIDENTIAL	–	–	25.85 NNL GAREAU		–
*	779 ARCHIBALD ST	–	20	0.91 N N/L	–	**RENEW TO ℄ W/ 20 COPPER**
	RESIDENTIAL	–	COPPER	41.36 NNL GAREAU		–
*	775 ARCHIBALD ST	–	–	1.83 L OF R CORNER	–	**RENEW TO ℄ W/ 20 COPPER**
	RESIDENTIAL	–	–	17.75 SSL COTE		–
*	771 ARCHIBALD ST	–	–	1.07 R OF L CORNER	–	**RENEW TO ℄ W/ 20 COPPER**
	RESIDENTIAL	–	–	10.04 SSL COTE		–
*	778 ARCHIBALD ST	–	50	3.88 SN CRN. BLDG	–	**RENEW TO ℄ W/ 50 COPPER**
	COMMERCIAL	–	COPPER	6.78 NSL COTE		–
*	763 ARCHIBALD ST	–	–	0.76 L OF R CORNER	–	**RENEW TO ℄ W/ 20 COPPER**
	RESIDENTIAL	–	–	12.05 NNL COTE		–
*	759 ARCHIBALD ST	–	20	3.66 R OF R CORNER	–	**RENEW TO ℄ W/ 20 COPPER**
	RESIDENTIAL	–	COPPER	29.70 NNL COTE		–
*	755 ARCHIBALD ST	–	–	0.46 LR CR OF HSE	–	**RENEW TO ℄ W/ 20 COPPER**
	RESIDENTIAL	–	–	39.40 NNL COTE		–
*	751 ARCHIBALD ST	–	–	0.91 L OF R CORNER	–	**RENEW TO ℄ W/ 20 COPPER**
	RESIDENTIAL	–	–	19.30 SSL CUSSON		–
*	747 ARCHIBALD ST	–	–	0.91 LR CR OF HSE	–	**RENEW TO ℄ W/ 20 COPPER**
	RESIDENTIAL	–	–	4.80 SSL CUSSON		–

*** SERVICES TO BE RENEWED TO ℄ UPON CONFIRMATION BY THE CONTRACTOR OF EXISTING LEAD SERVICE. OBTAIN APPROVAL FROM CONTRACT ADMINISTRATOR PRIOR TO RENEWAL.**

NOTE: CHAINAGES SHOWN ARE ALONG W. ℄ OF ARCHIBALD ST.

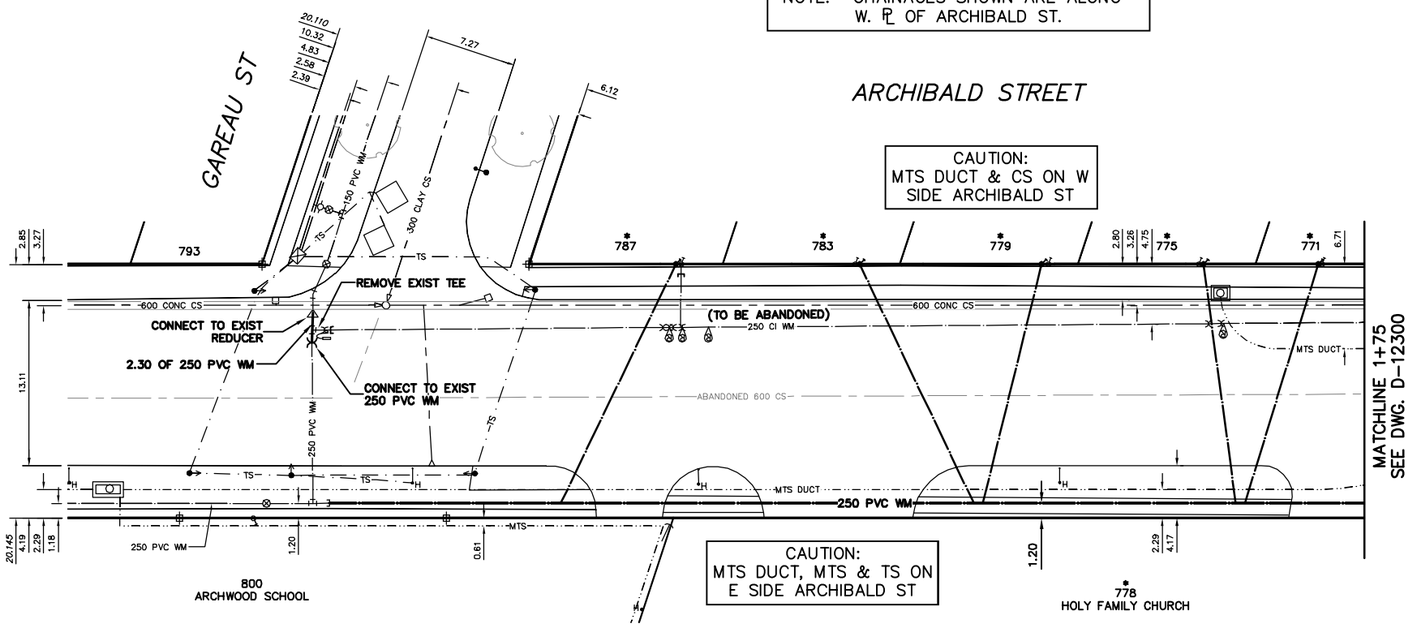

CONSTRUCTION NOTES

1. EXPOSE EXISTING WATERMAIN & CONFIRM INVERTS PRIOR TO CONSTRUCTION.
2. LOCATION OF ALL SERVICES TO BE CONFIRMED IN THE FIELD.
3. INSTALL WATERMAIN BY TRENCHLESS METHODS.
4. TRENCHES AND EXCAVATIONS WITHIN 1 METRE OF A PAVED AREA INCLUDING SIDEWALKS SHALL BE CLASS 3 BACKFILL.
5. ALL MATERIALS SHALL CONFORM TO THE CITY OF WINNIPEG STANDARD CONSTRUCTION SPECIFICATIONS.
6. MINIMUM COVER TO TOP OF WATERMAIN SHALL BE 2.4 m.
7. REPLACE ALL EXISTING LEAD SERVICES FROM PROPOSED WATERMAIN TO ℄.
8. NOTIFY ALL AFFECTED RESIDENTS AND BUSINESSES 24 HOURS IN ADVANCE OF ANY WATER SHUTDOWNS OR DISRUPTION OF SERVICE.

METRIC
WHOLE NUMBERS INDICATE MILLIMETRES
DECIMALIZED NUMBERS INDICATE METRES

WARNING

IF POWER EQUIPMENT OR EXPLOSIVES ARE TO BE USED FOR EXCAVATION ON THIS PROJECT THE CONTRACTOR MUST:
1) NOTIFY THE GAS COMPANY OF THE PROPOSED LOCATION OF EXCAVATION.
2) TAKE PRECAUTION TO AVOID DAMAGE TO GAS COMPANY INSTALLATIONS.

SEE PROVINCIAL REGULATION 210/72 FOR DETAILS

NOTE: ALL VALVES TO BE INSTALLED CLOCKWISE TO CLOSE

0.0 5.0 10.0 15.0 20.0 25.0

EXISTING	LEGEND–PLAN	PROPOSED	EXISTING	LEGEND–PLAN	PROPOSED	EXISTING	LEGEND–PROFILE	PROPOSED
200 WM	WATERMAIN	200 WM		SL , HYDRO		150 WM	WATERMAIN	150 WM
	HYDRANT			MTS			HYDRANT	
	VALVE			TRAFFIC SIGNALS			VALVE	
525 LDS	LAND DRAINAGE SEWER	525 LDS	50 GAS	GAS	50 GAS	300 LDS	LAND DRAINAGE SEWER	300 LDS
375 WWS	WASTEWATER SEWER	375 WWS		SURVEY BAR		250 WWS	WASTEWATER SEWER	250 WWS
	MANHOLE			FENCE			℄ PROFILE	
	CATCH BASIN			POLE – HYDRO, MTS			GROUND ABOVE PIPE	
	CURB INLET			CURB STOP			℄ DITCH (NORTH & WEST)	
	REDUCER			GUY ANCHOR			℄ DITCH (SOUTH & EAST)	
	COUPLER			LIGHT STANDARD			GUTTER (NORTH & WEST)	
	ANODE			TREE			GUTTER (SOUTH & EAST)	

LOCATION APPROVED
UNDERGROUND STRUCTURES

SUPV. U/G STRUCTURES COMMITTEE — DATE

NOTE:
LOCATION OF UNDERGROUND STRUCTURES AS SHOWN ARE BASED ON THE BEST INFORMATION AVAILABLE BUT NO GUARANTEE IS GIVEN THAT ALL EXISTING UTILITIES ARE SHOWN OR THAT THE GIVEN LOCATIONS ARE EXACT. CONFIRMATION OF EXISTENCE AND EXACT LOCATION OF ALL SERVICES MUST BE OBTAINED FROM THE INDIVIDUAL UTILITIES BEFORE PROCEEDING WITH CONSTRUCTION.

B.M. ELEV. — FIELD BOOK #:
POSTED TO LBIS

NO.	REVISIONS	DATE	BY

CITY OF WINNIPEG
WATER AND WASTE
ENGINEERING DIVISION

DESIGNED BY	DB	CHECKED BY	KZ/SC
DRAWN BY	KB/CJH	APPROVED BY	KZ
HOR. SCALE	1:250	RELEASED FOR CONSTRUCTION	
VERTICAL	1:50		
DATE	2011 03 08	DATE	

ENGINEER'S SEAL
ORIGINAL SIGNED BY K.R. ZUREK 11/03/07

BID OPPORTUNITY: 100–2011
FILENAME : D–12299.dwg
PLOT DATE: 2011 03 08

Winnipeg
THE CITY OF WINNIPEG
WATER AND WASTE DEPARTMENT

2011 WATERMAIN RENEWALS
CONTRACT 9
ARCHIBALD STREET
GAREAU STREET TO
66 N OF GAREAU STREET

SHEET 1 OF 9
CITY DRAWING NUMBER
D–12299