B SIZE 11" X 17" (279mm x 432mm)

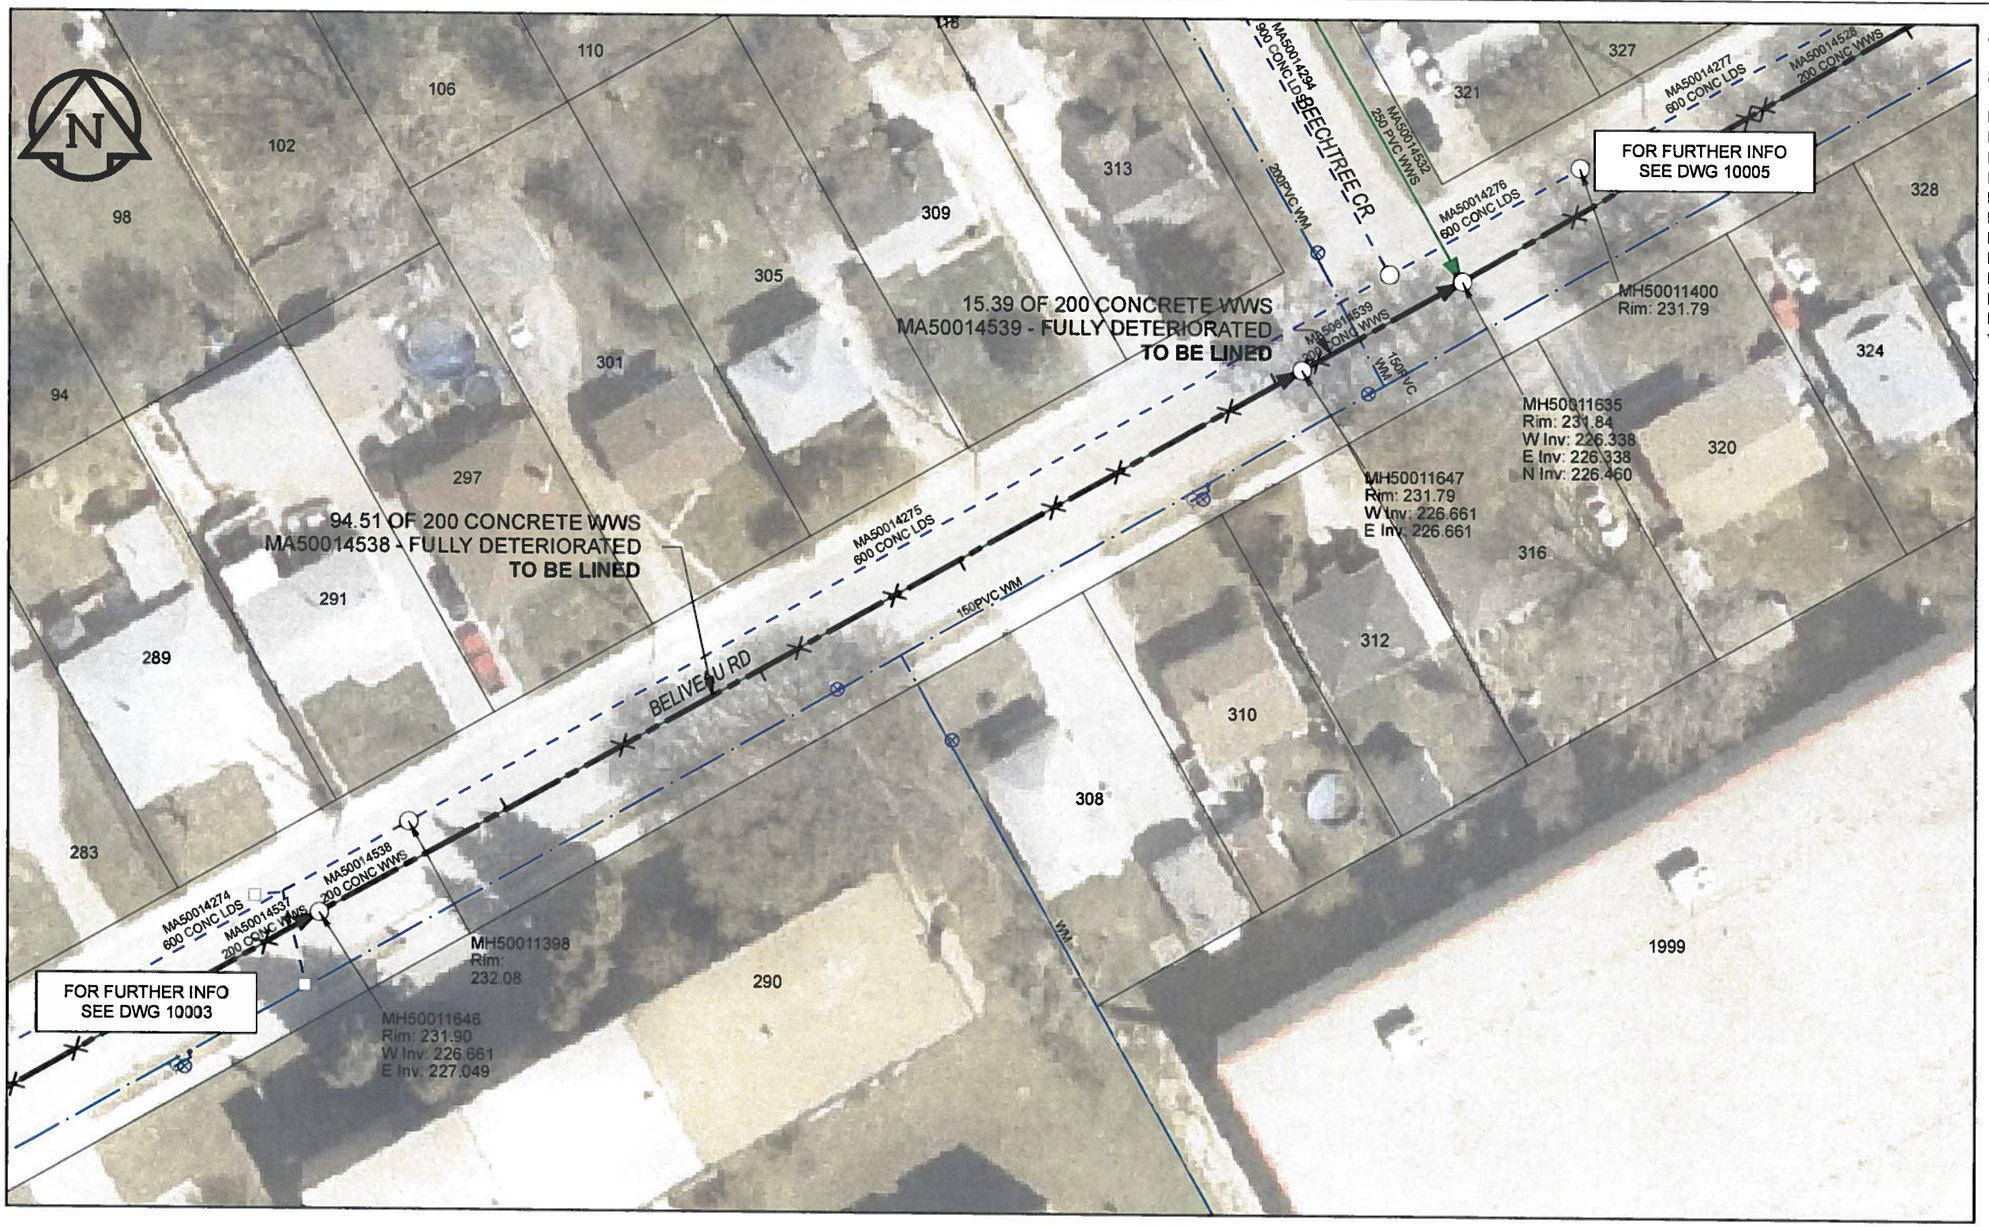

SEWER JUNCTION INFORMATION

REF MH*	DIST FROM* REF MH	SIZE*	CLOCK AT*
MH50011646	18.00	150Ø	10
MH50011646	29.20	150Ø	12
MH50011646	42.30	150Ø	01
MH50011646	46.10	150Ø	12
MH50011646	55.30	150Ø	12
MH50011646	61.50	150Ø	01
MH50011646	70.60	150Ø	12
MH50011646	76.80	150Ø	12
MH50011646	87.50	150Ø	12
MH50011646	92.10	150Ø	11
MH50011647	1.50	150Ø	12

*JUNCTION INFORMATION FROM VIDEO INSPECTION

WARNING

IF POWER EQUIPMENT OR EXPLOSIVES ARE TO BE USED FOR EXCAVATION ON THIS PROJECT, THE CONTRACTOR MUST:
1) NOTIFY THE GAS COMPANY OF THE PROPOSED LOCATION OF EXCAVATION.
2) TAKE PRECAUTION TO AVOID DAMAGE TO GAS COMPANY INSTALLATIONS.
SEE PROVINCIAL REGULATION 140/92 FOR DETAILS

APEGM
Certificate of Authorization
AECOM Canada Ltd.
No. 4671 Date: 12/02/16

METRIC
WHOLE NUMBERS INDICATE MILLIMETRES
DECIMALIZED NUMBERS INDICATE METRES

0 2.5 5 10 15 20 Meters

BID OPPORTUNITY NO.1048-2011

LOCATION APPROVED
UNDERGROUND STRUCTURES

SUPR. U/G STRUCTURES COMMITTEE DATE

NOTE:
LOCATION OF UNDERGROUND STRUCTURES AS SHOWN ARE BASED ON THE BEST INFORMATION AVAILABLE. BUT NO GUARANTEE IS GIVEN THAT ALL EXISTING UTILITIES ARE SHOWN OR THAT THE GIVEN LOCATIONS ARE EXACT. CONFIRMATION OF EXISTENCE AND EXACT LOCATION OF ALL SERVICES MUST BE OBTAINED FROM THE INDIVIDUAL UTILITIES BEFORE PROCEEDING WITH CONSTRUCTION.

Can-Net GPS Reference Station WINN/810

NO.	REVISIONS	YY/MM/DD	BY
0	ISSUED FOR CONSTRUCTION	12/02/21	JZ

AECOM

DESIGNED BY	ALD	CHECKED BY	RL
DRAWN BY	JZ	APPROVED BY	Bryan Lebeau
HOR. SCALE	1:500	RELEASED FOR CONSTRUCTION	
VERT. SCALE	N/A		
DATE	12/02/16	DATE	2/17/12

PROFESSIONAL'S SEAL
PROVINCE OF MANITOBA
K. FITCHETT
Feb 16/12
REGISTERED ENGINEER

CONSULTANT DRAWING NO.
60224031-01-C-009-R0X.mxd

Winnipeg

THE CITY OF WINNIPEG
WATER AND WASTE DEPARTMENT

2011 WASTE WATER SEWER RENEWALS
BY CIPP LINING
CONTRACT 20
BELIVEAU ROAD
111.4m W OF BEECHTREE CR (E LEG) TO 15.5m W OF BEECHTREE CR (E LEG)
15.5m W OF BEECHTREE CR (E LEG) TO BEECHTREE CR (E LEG)

SHEET 09 OF 112

CITY DRAWING NUMBER
10004 REV 0

AECOM REVIEW | DRFT CHK

FILE NAME: 60224031-01-C-009-R0X.PDF Saved By: JZ