B SIZE – 279mm x 432mm

FIELD	JBA–GDC–G3	GDC–G3	GCP–6	FDP–G	DCS (PCU SA)

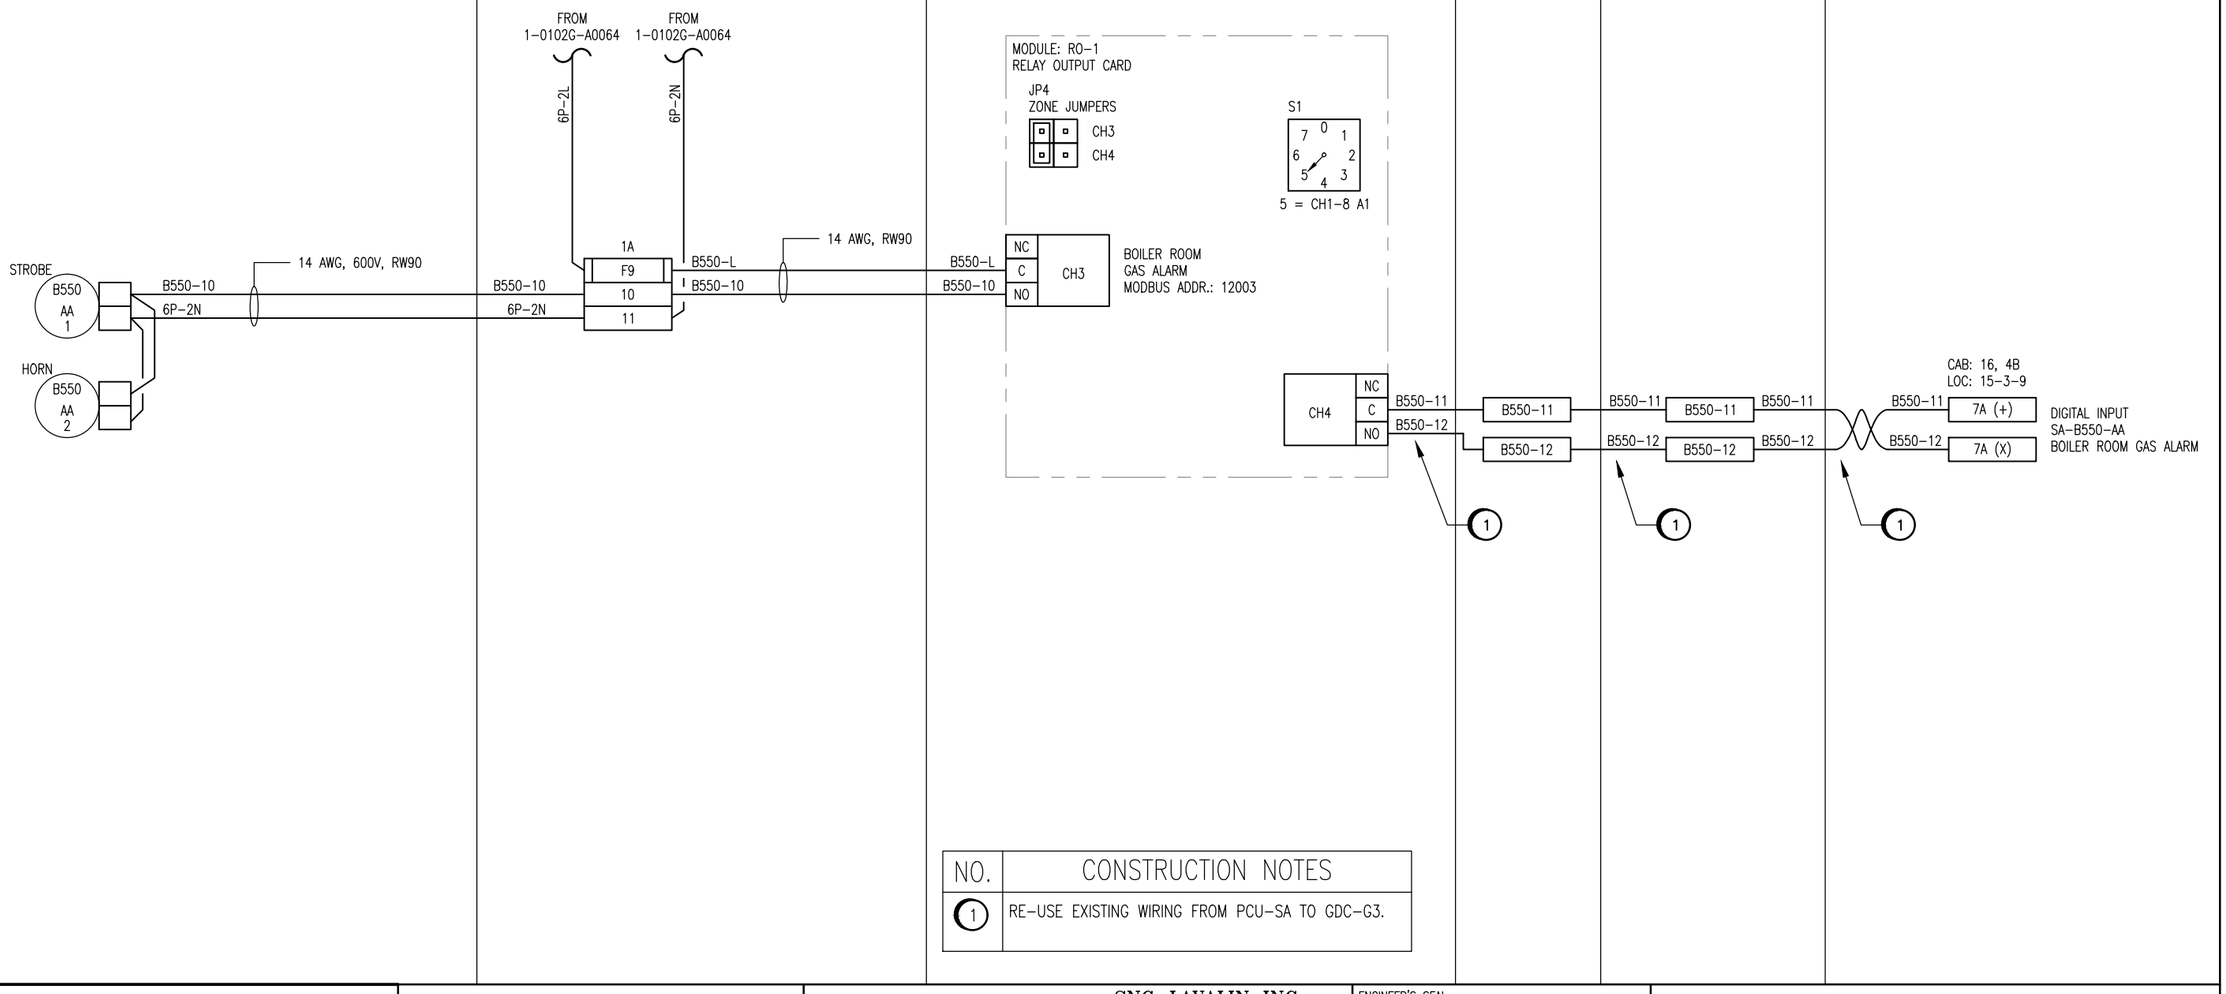

NO.	CONSTRUCTION NOTES
1	RE–USE EXISTING WIRING FROM PCU–SA TO GDC–G3.

LAST SAVE: 2011/03/29 – 12:43pm
PATH: M:\112577\0106\4ENG\48I&C\DD – General DWG\1–0102B–A0029–001–00.dwg

APEGM Certificate of Authorization
SNC-Lavalin Inc.
No. 4489

NO.	REVISIONS	DATE	DESIGN	CHECK
00	ISSUED FOR TENDER, BID OPP. 209–2011	2011/03/11	TMC	CJR

SNC·LAVALIN

SNC–LAVALIN INC.
148 Nature Park Way
Winnipeg, MB, Canada R3P 0X7
204–786–8080

DESIGNED BY:	CHECKED BY:
T. CHURCH	C. REIMER
DRAWN BY:	APPROVED BY:
S. COATES	C. REIMER
SCALE:	DATE:
N.T.S.	2009/12/17

RELEASED FOR CONSTRUCTION
BY: N. HARRINGTON DATE: 2011/03/11

CONSULTANT NO.: 112577–0106–48DD–1302

ENGINEER'S SEAL

ORIGINAL DRAWING
SEALED BY:
T. M. CHURCH
SNC–LAVALIN
2011/03/25
REV. 00

Winnipeg
THE CITY OF WINNIPEG
WATER AND WASTE DEPARTMENT

SOUTH END WATER POLLUTION CONTROL CENTRE
ESSENTIAL SYSTEM UPGRADES
INSTRUMENT LOOP DIAGRAM
B550 BOILER ROOM GAS ALARM

CITY DRAWING NUMBER	SHEET	REV.	SIZE
1–0102B–A0029	001	00	B