PRELIMINARY
Not For Construction

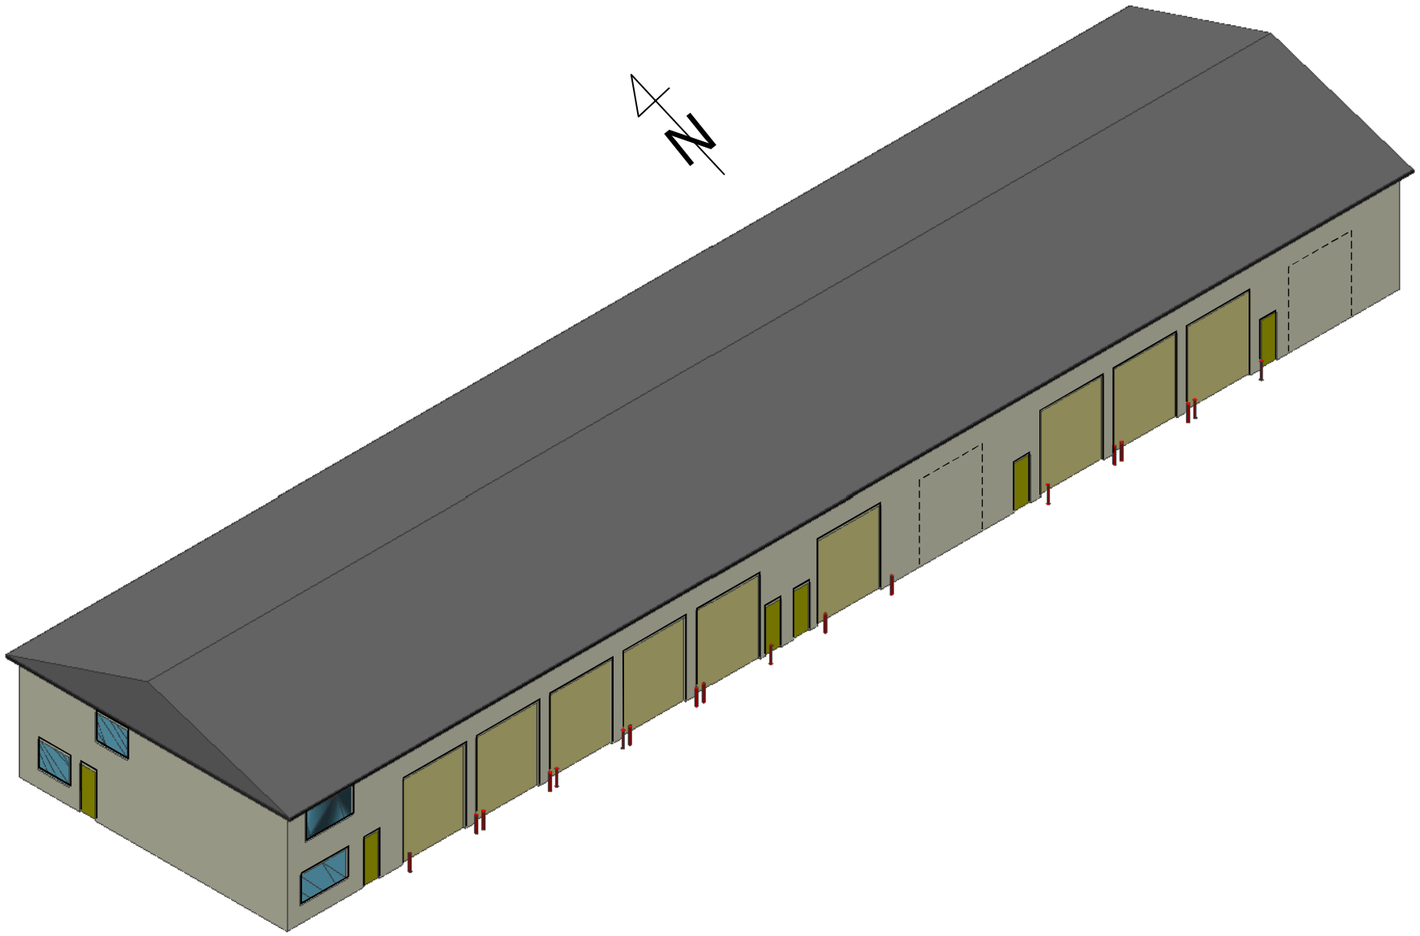

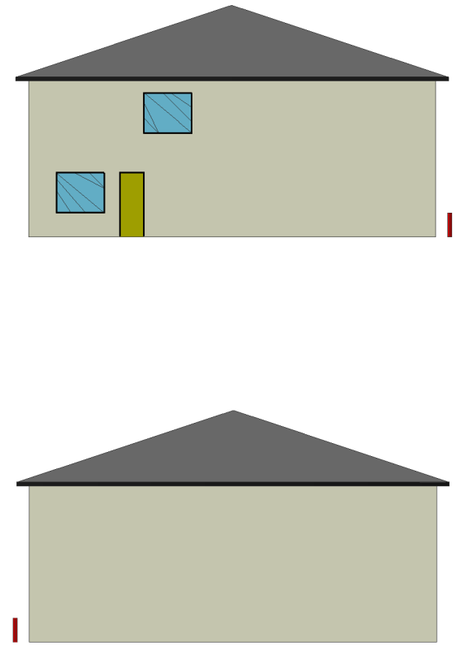

150 mm W.M.	WATERMAIN	150 mm W.M.		HYDRO			LIGHT STANDARD	
	HYDRANT			M.T.S.			ANCHOR	
	VALVE			CONCRETE		H	POLE	
300mm L.D.S.	LAND DRAINAGE SEWER	300mm L.D.S.		ASPHALT		391.0	CONTOURS	
250mm W.W.S.	WASTEWATER SEWER	250mm W.W.S.		PROPERTY LINE			RAIL X-ING SIGNAL	
	MANHOLE			SURVEY BAR			℄ RAILWAY TRACK	
	CATCH BASIN		232.750	ELEVATION			DITCH	
	CURB INLET		500ø	TREE		T	TRANSFORMER	
	JUNCTIONS			ANODE				
	CULVERT			CONCRETE SIDEWALK				
	GAS			FENCE				
EXISTING	LEGEND – PLAN	PROPOSED	EXISTING	LEGEND – PLAN	PROPOSED	EXISTING	LEGEND – PLAN	PROPOSED

B.M.
ELEV.

NO.	REVISIONS	DATE	BY

DESIGNED BY	AMC	CHECKED BY	
DRAWN BY	AMC/CJH	APPROVED BY	
SCALE:		RELEASED FOR CONSTRUCTION BY:	
DATE		DATE	

ENGINEER'S SEAL

CONSULTANT DRAWING NO.

Winnipeg

THE CITY OF WINNIPEG
WATER AND WASTE DEPARTMENT
ENGINEERING DIVISION

WINNIPEG DRINKING WATER TREATMENT PLANT

CIVIL MAINTENANCE/AQUEDUCT STORAGE BUILDING
3D MODEL

CITY FILE NUMBER

SHEET 4 OF 4

CITY DRAWING NUMBER
1-0601B-B0063-001