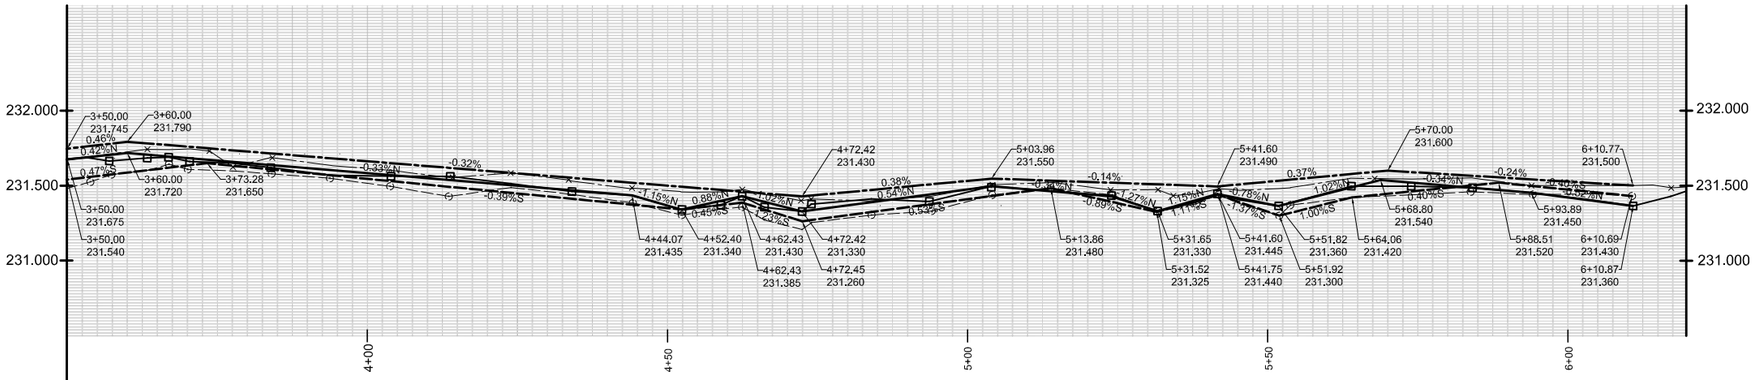

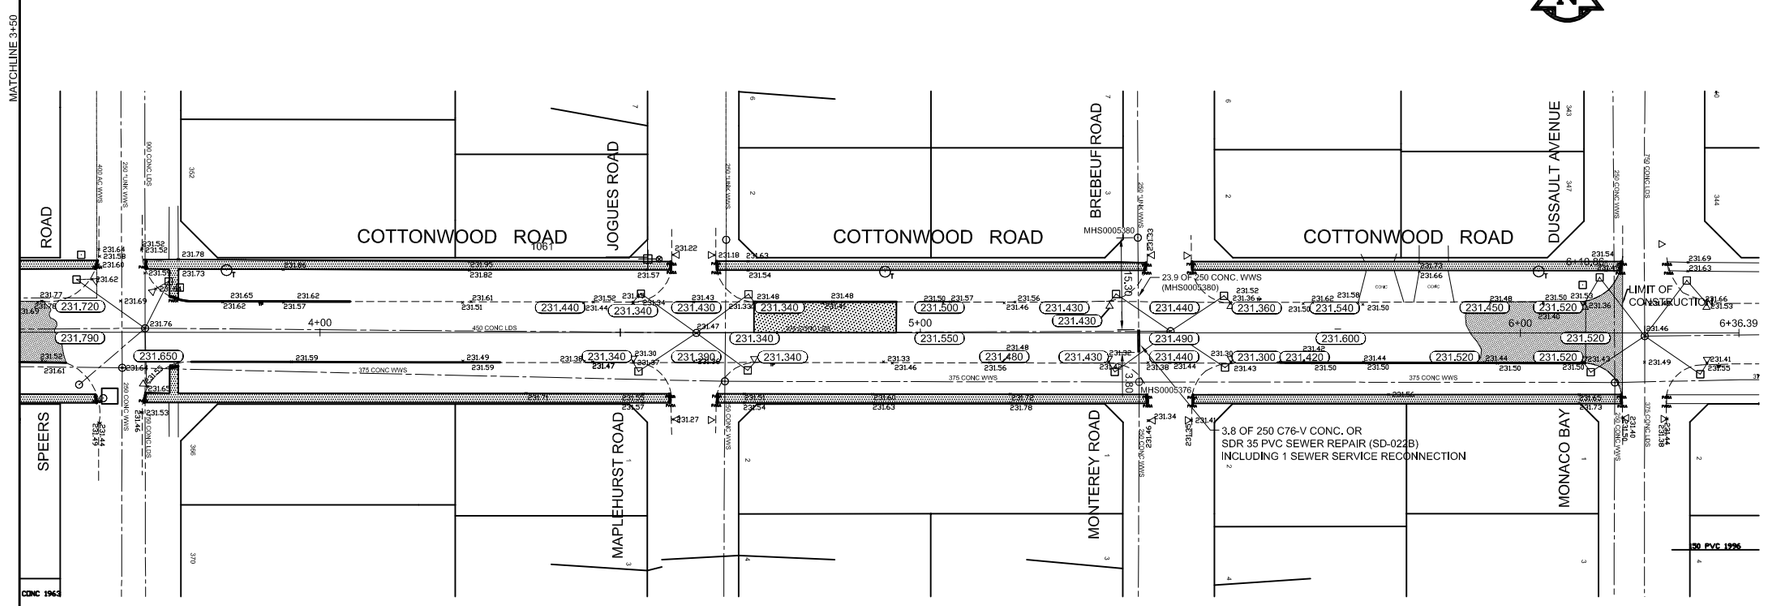

REFERENCE NOTES

A. PAVEMENT DIMENSIONS ARE TO BACK OF CURB
B. ADD 200,000 TO DESIGN ELEVATIONS TO OBTAIN GEODETIC DATUM
C. BASELINE IS CENTRELINE OF RIGHT-OF-WAY
D. PROPERTY LINES OBTAINED FROM THE CITY OF WINNIPEG L.B.I.S., AND NO SCALE FACTOR WAS APPLIED
E. REFER TO AECOM FIELD BOOK NO. 4699

SEWER JUNCTION INFORMATION*

REF MH	DIST FROM REF MH	SIZE	CLOCK AT
MH50005380	17.00	150ø	12

*JUNCTION INFORMATION FROM VIDEO INSPECTION

FOR REFERENCE ONLY

METRIC
WHOLE NUMBERS INDICATE MILLIMETRES
DECIMALIZED NUMBERS INDICATE METRES

EXISTING	LEGEND - PLAN	PROPOSED	EXISTING	LEGEND - PLAN	PROPOSED	EXISTING	LEGEND - PROFILE	PROPOSED
150 mm W.M.	WATERMAIN	150 mm W.M.		HYDRO		×	℄ PROFILE	
◇	HYDRANT			M.T.S.		□	NORTH/WEST GUTTER	
⊗	VALVE			CONCRETE		○	SOUTH/EAST GUTTER	
300mm L.D.S.	LAND DRAINAGE SEWER	300mm L.D.S.		ASPHALT		◇	N/W PROPERTY LINE	
250mm W.W.S.	WASTEWATER SEWER	250mm W.W.S.		PROPERTY LINE		⬡	S/E PROPERTY LINE	
○	MANHOLE	●		SURVEY BAR				
□	CATCH BASIN	■	235.750	ELEVATION	35.750			
▽	CURB INLET	▼	500ø	TREE				
	JUNCTIONS			SIDEWALK RAMP				
	CULVERT			CONCRETE SIDEWALK				
	GAS			FENCE				

LOCATION APPROVED
UNDERGROUND STRUCTURES

SUPV. U/G STRUCTURES COMMITTEE — DATE

NOTE:
LOCATION OF UNDERGROUND STRUCTURES AS SHOWN ARE BASED ON THE BEST INFORMATION AVAILABLE, BUT NO GUARANTEE IS GIVEN THAT ALL EXISTING UTILITIES ARE SHOWN OR THAT THE GIVEN LOCATIONS ARE EXACT. CONFIRMATION OF EXISTENCE AND EXACT LOCATION OF ALL SERVICES MUST BE OBTAINED FROM THE INDIVIDUAL UTILITIES BEFORE PROCEEDING WITH CONSTRUCTION.

B.M. 55-009
ELEV. 232.156
N.E. Cor. Cottonwood Rd.& Autumnwood Rd., Tbl. in W. Conc. foundation of Ishall No. 15 District No.5 No 1083 Autumnwood Dr., 0.5m N. & 0.07m below bfck of S.W. Cor. of Bldg.

NO.	REVISIONS	DATE	BY
1	ADDENDUM 1 SEWER REPAIRS	2011/06/17	BC
0	ISSUED FOR TENDER	2011/06/09	BC
A	ISSUED FOR REVIEW	2011/06/03	BC

AECOM

This drawing has been prepared for the use of AECOM's client and may not be used, reproduced or relied upon by third parties, except as agreed by AECOM and its client, as required by law or for use by governmental reviewing agencies. AECOM accepts no responsibility, and denies any liability whatsoever, to any party that modifies this drawing without AECOM's express written consent. Do not scale this document. All measurements must be obtained from stated dimensions.

DESIGNED BY	BC	CHECKED BY	TDW
DRAWN BY	BC	APPROVED BY	KWR
HOR. SCALE:	1:500	RELEASED FOR CONSTRUCTION BY:	
VERTICAL:	1:20		
DATE	2011/06/08	DATE	

ENGINEER'S SEAL

CONSULTANT DRAWING NO.
RT-09

THE CITY OF WINNIPEG
PUBLIC WORKS DEPARTMENT
ENGINEERING DIVISION

2011 LOCAL STREET RENEWAL PROGRAM

CITY DRAWING NUMBER
SHEET 2 OF 2

COTTONWOOD ROAD - CANBERRA ROAD TO MONACO BAY WEST
PAVEMENT REHABILITATION
STATION 3+50 TO MONACO BAY WEST PLAN-PROFILE