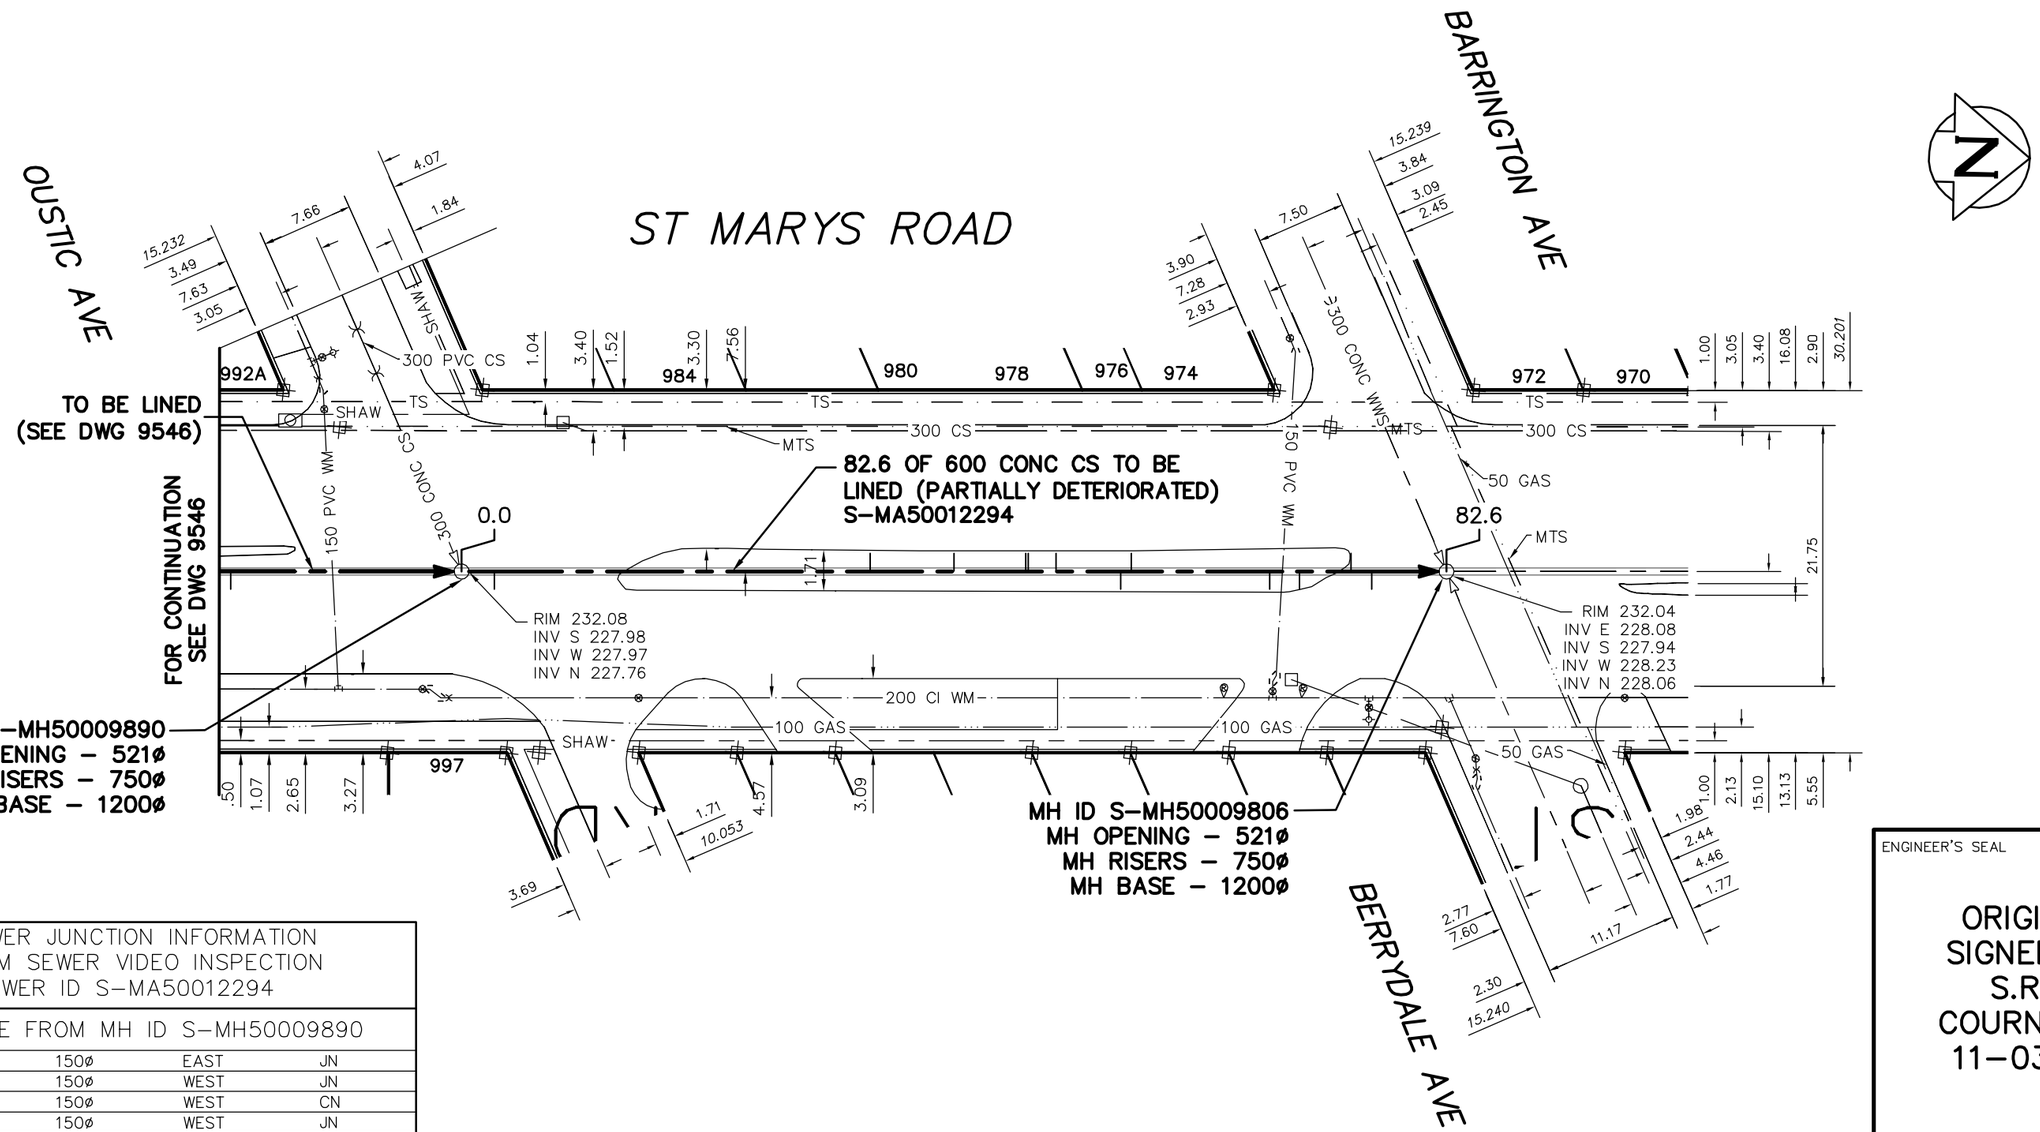

SEWER JUNCTION INFORMATION FROM SEWER VIDEO INSPECTION SEWER ID S-MA50012294				
DISTANCE FROM MH ID S-MH50009890				
2.7	N	150ø	EAST	JN
34.0	N	150ø	WEST	JN
41.0	N	150ø	WEST	CN
47.0	N	150ø	WEST	JN
47.2	N	150ø	WEST	JN
49.5	N	150ø	WEST	JN
54.9	N	150ø	EAST	JN
55.8	N	150ø	WEST	JN
67.3	N	150ø	EAST	CN
69.8	N	150ø	EAST	CNI
74.1	N	150ø	WEST	JN
75.8	N	150ø	EAST	JN

LEGEND:

52.0 | MEASUREMENT TO REPAIR FROM REFERENCE MH SHOWN THUS... 0.0

METRIC
WHOLE NUMBERS INDICATE MILLIMETRES
DECIMALIZED NUMBERS INDICATE METRES

ENGINEER'S SEAL

ORIGINAL
SIGNED BY
S.R.J.
COURNOYER
11-03-18

BID OPPORTUNITY No: 49-2011
FILENAME : 9545-9548.dwg
PLOT DATE : 2011 03 23

B.M. ELEV.	FIELD BOOK #		
POSTED TO LBIS			
NO.	REVISIONS	DATE	BY

CITY OF WINNIPEG
WATER AND WASTE
ENGINEERING DIVISION

DESIGNED BY	SC	CHECKED BY	SC
DRAWN BY	RS	APPROVED BY	KZ
HOR. SCALE	1:500	RELEASED FOR CONSTRUCTION	KAS ZUREK
VERTICAL			
DATE	2011 03 18	DATE	11-03-22

Winnipeg
THE CITY OF WINNIPEG
WATER AND WASTE DEPARTMENT

2011 SEWER RENEWALS
BY CIPP LINING, CONTRACT 14
ST MARYS ROAD
MH AT OUSTIC AVENUE TO
MH AT BERRYDALE AVENUE

SHEET 69 OF 85
CITY DRAWING NUMBER
9547