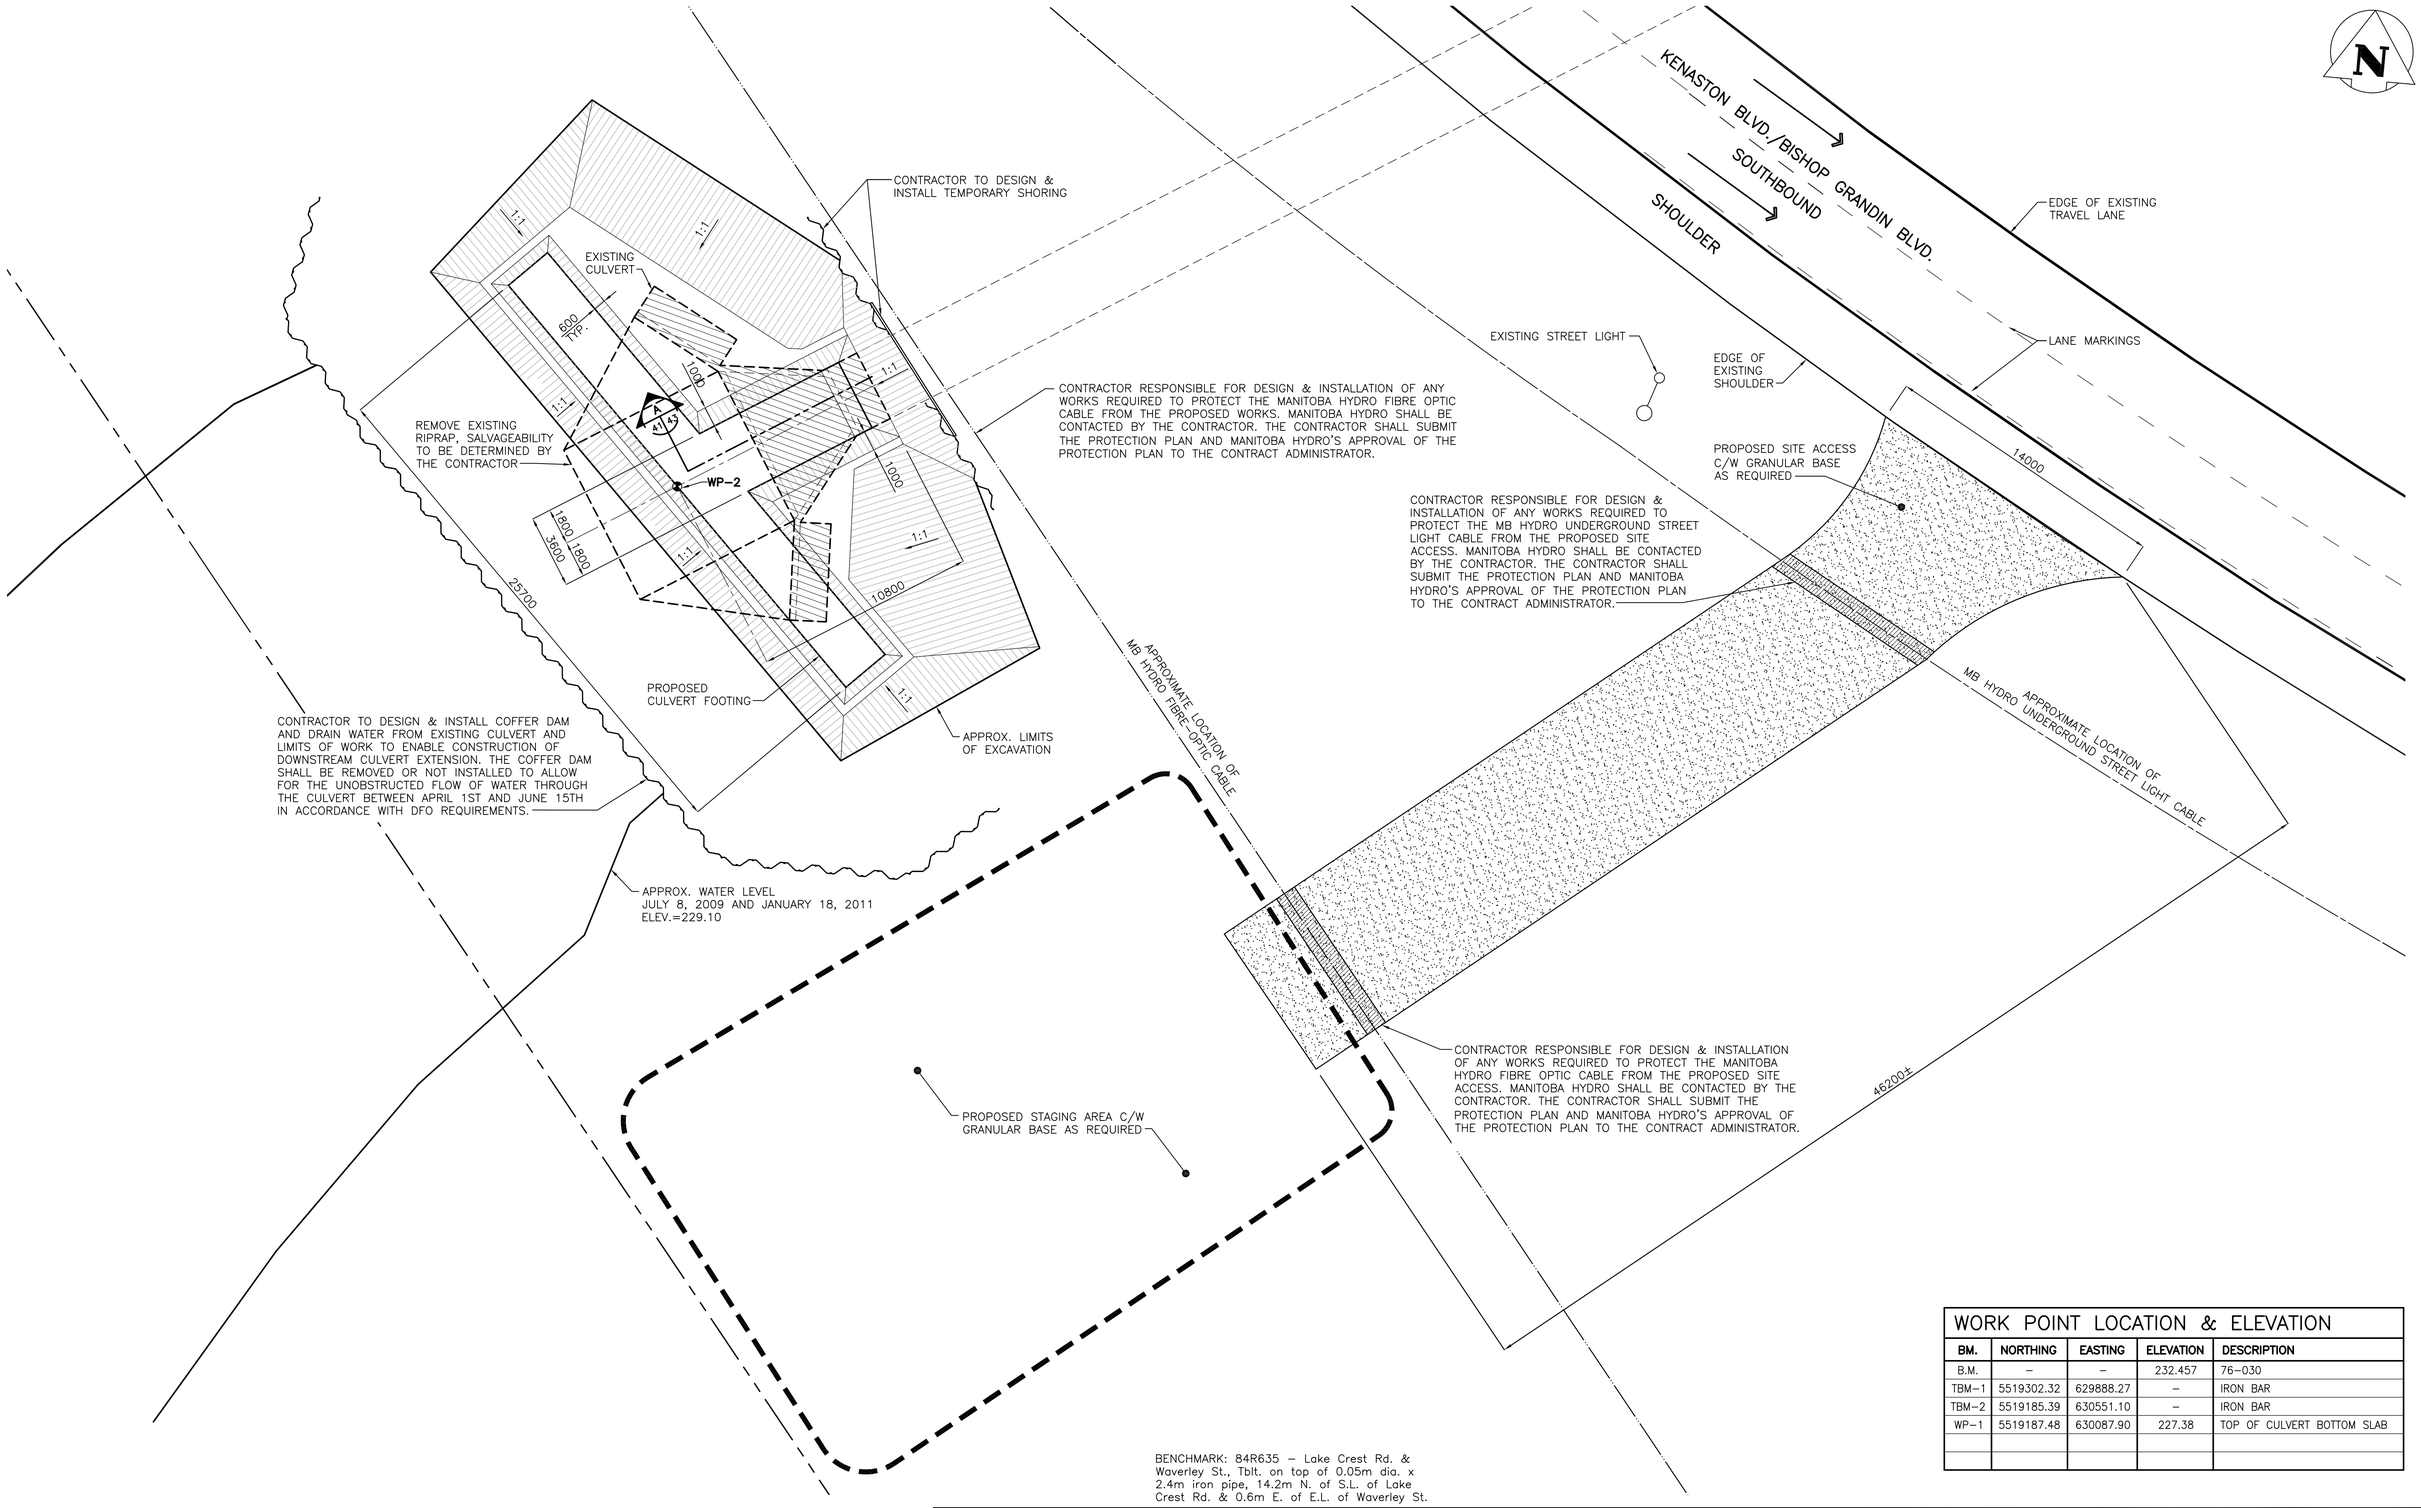

WORK POINT LOCATION & ELEVATION

BM.	NORTHING	EASTING	ELEVATION	DESCRIPTION
B.M.	–	–	232.457	76–030
TBM–1	5519302.32	629888.27	–	IRON BAR
TBM–2	5519185.39	630551.10	–	IRON BAR
WP–1	5519187.48	630087.90	227.38	TOP OF CULVERT BOTTOM SLAB

BENCHMARK: 84R635 – Lake Crest Rd. & Waverley St., Tblt. on top of 0.05m dia. x 2.4m iron pipe, 14.2m N. of S.L. of Lake Crest Rd. & 0.6m E. of E.L. of Waverley St.

LOCATION APPROVED
UNDERGROUND STRUCTURES

SUPV. U/G STRUCTURES COMMITTEE — DATE

NOTE:
LOCATION OF UNDERGROUND STRUCTURES AS SHOWN ARE BASED ON THE BEST INFORMATION AVAILABLE BUT NO GUARANTEE IS GIVEN THAT ALL EXISTING UTILITIES ARE SHOWN OR THAT THE GIVEN LOCATIONS ARE EXACT. CONFIRMATION OF EXISTENCE AND EXACT LOCATION OF ALL SERVICES MUST BE OBTAINED FROM THE INDIVIDUAL UTILITIES BEFORE PROCEEDING WITH CONSTRUCTION.

APEGM
Certificate of Authorization
Stantec Consulting Ltd.
No. 1301 Date:_____

B.M. 76–030
ELEV. 232.457m

NO.	REVISIONS	DATE	BY
0	ISSUED FOR TENDER	11.07.15	K.S.A.

Stantec Consulting Ltd.
905 Waverley Street, Winnipeg, Manitoba
Tel 204–489–5900 Fax 204–453–9012

DESIGNED BY K.S.A. | CHECKED BY V.M.M. / K.S.A.
DRAWN BY J.M.B. | APPROVED BY K.S.A.
HOR. SCALE: 1:150
VERTICAL:
RELEASED FOR CONSTRUCTION:
DATE 09.12.11 | DATE

ENGINEER'S SEAL
PROVINCE OF MANITOBA
K. S. AMY
MEMBER 23572
REGISTERED PROFESSIONAL ENGINEER

CONSULTANT DRAWING NO.
SS–103

Winnipeg

THE CITY OF WINNIPEG
PUBLIC WORKS DEPARTMENT
ENGINEERING DIVISION

WWARP PART I
KENASTON BOULEVARD EXTENSION – N.B. LANES
NORTH TOWN ROAD TO BISHOP GRANDIN BOULEVARD
CONCRETE CULVERT EXTENSION
SITE PLAN – INLET DEMOLITION & EXCAVATION

SHEET 41 OF 65
CAD FILE DRAWING NUMBER 04840ss–103–727.dwg
CITY DRAWING NUMBER C375–11–03

W:\1137\active\113704840\drawing\402_design\sheet_files\culvert_expanded\04840ss–103–727.dwg
Date: 2011 Jul 15 - 11:16am Login: cahl, trish