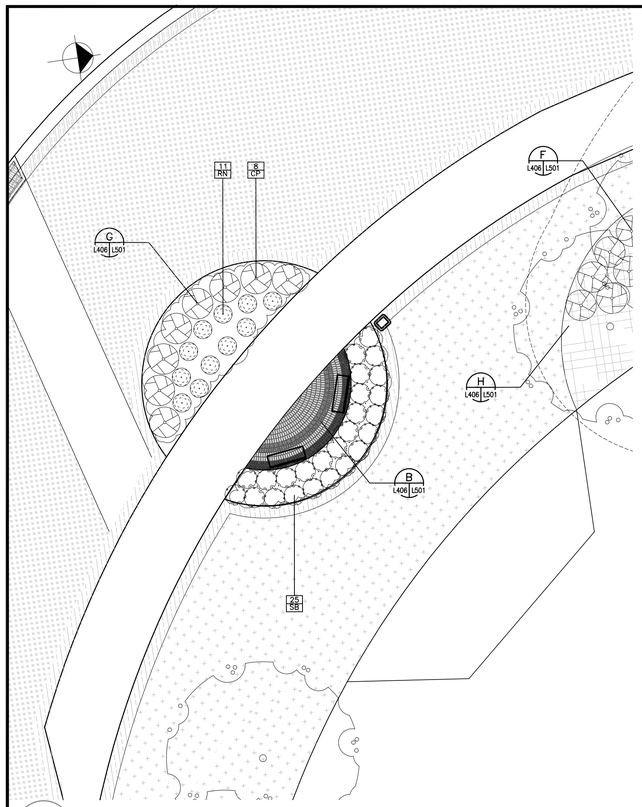

A
L403 L406

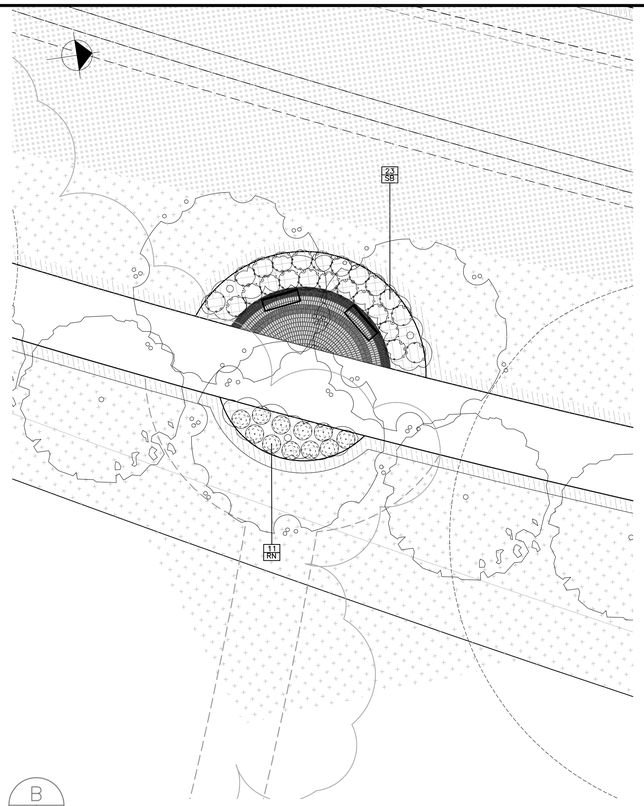

B
L403 L406

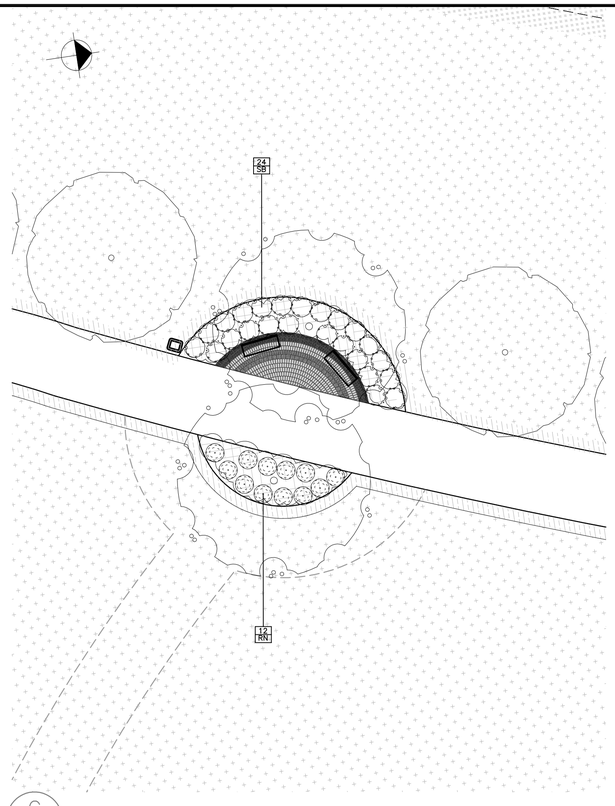

C
L404 L406

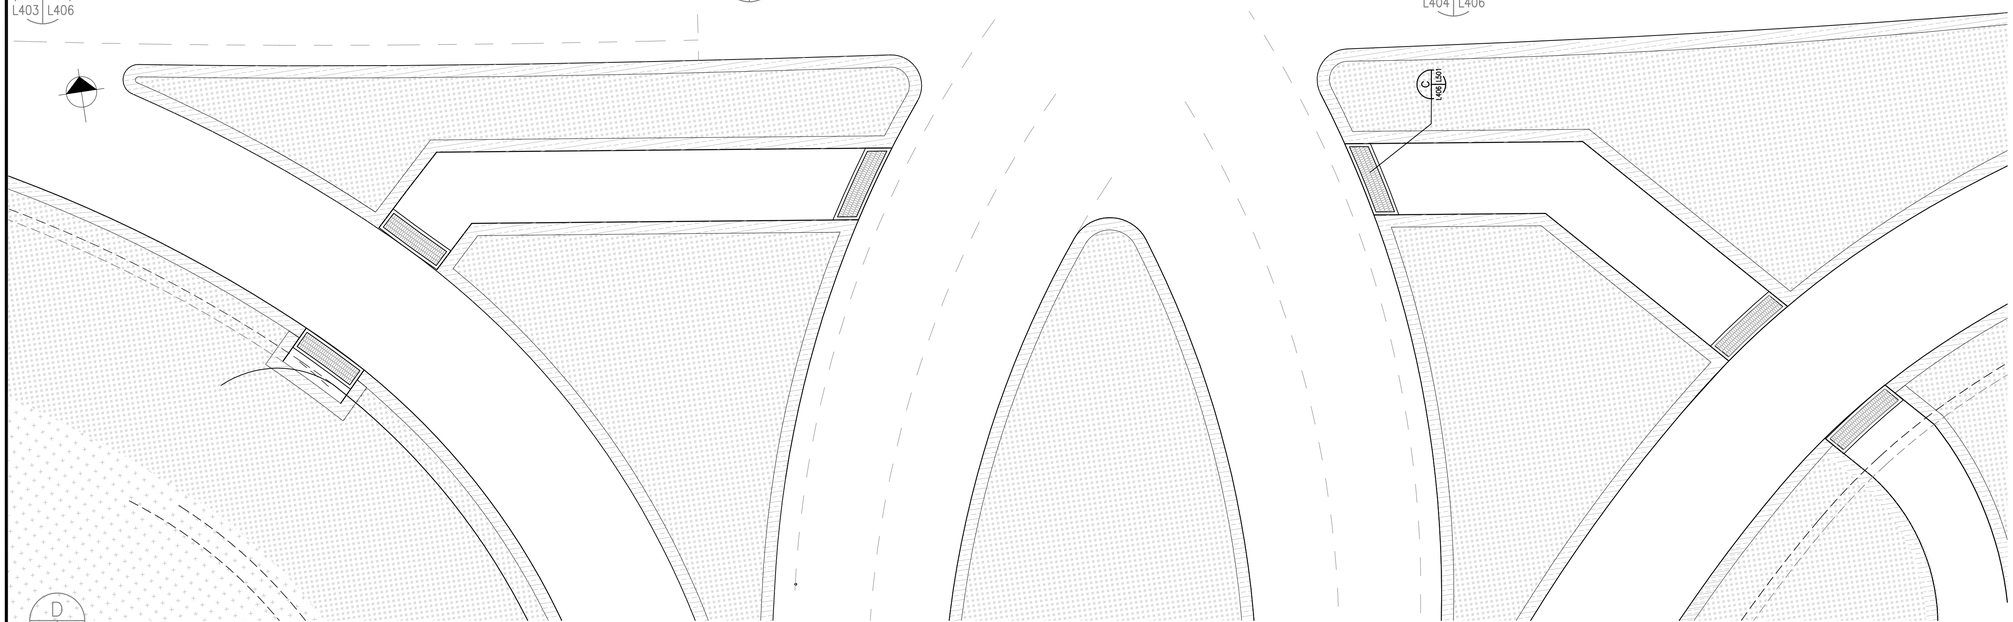

D
L405 L406

SCALE: 1:150

0 5 10 15

LEGEND:

- YELLOW TRUNCATED DOMES. SEE E-SPEC
- CONCRETE PAVERS CHARCOAL 210mmx105mm 210mmx210mm
- CONCRETE PAVERS BEIGE 210mmx105mm 210mmx210mm
- CONCRETE PAVERS NATURAL 210mmx105mm
- CONCRETE CURBING REINFORCED
- SITE FURNISHINGS BENCH TRASH RECEPTACLE
- WOOD CHIP MULCH
- BLUEGRASS/FESCUE SOD STRIP
- SALT TOLERANT GRASS SEED MIX
- GRASS SEED MIX
- PREPARED SHRUB BED
- (CP) CARAGANA PYGMAEA
- (DL) DIERVILLA LONICERA
- (SB) SALIX BRACHYCARPA
- (RN) ROSA "NEARLY WILD"

LOCATION APPROVED
UNDERGROUND STRUCTURES

SUPV. U/G STRUCTURES COMMITTEE — DATE

NOTE:
LOCATION OF UNDERGROUND STRUCTURES AS SHOWN ARE BASED ON THE BEST INFORMATION AVAILABLE BUT NO GUARANTEE IS GIVEN THAT ALL EXISTING UTILITIES ARE SHOWN OR THAT THE GIVEN LOCATIONS ARE EXACT. CONFIRMATION OF EXISTENCE AND EXACT LOCATION OF ALL SERVICES MUST BE OBTAINED FROM THE INDIVIDUAL UTILITIES BEFORE PROCEEDING WITH CONSTRUCTION.

B.M.
ELEV.

NO.	REVISIONS	DATE	BY
0	ISSUED FOR TENDER	11.07.15	V.M.M.

Stantec
SMITH CARTER ARCHITECTS AND ENGINEERS INC.
1600 BUFFALO PLACE
WINNIPEG, MANITOBA
R3T 6B8

DESIGNED BY	DB	CHECKED BY	BB
DRAWN BY	DB	APPROVED BY	
HOR. SCALE:	1:500	RELEASED FOR CONSTRUCTION:	
VERTICAL:			
DATE	FEB. 03, 2010	DATE	

ENGINEER'S SEAL

CONSULTANT DRAWING NO.
L-101

Winnipeg

THE CITY OF WINNIPEG
PUBLIC WORKS DEPARTMENT
ENGINEERING DIVISION

WWARP PART I
KENASTON BOULEVARD EXTENSION- N.B. LANES
NORTH TOWN ROAD TO BISHOP GRANDIN BOULEVARD
MULTI PURPOSE PATHWAYS- DETAIL PLANS

SHEET 64 OF 65
CAD FILE DRAWING NUMBER
L-411_DetailPlans.DWG
CITY DRAWING NUMBER
P-3316-45