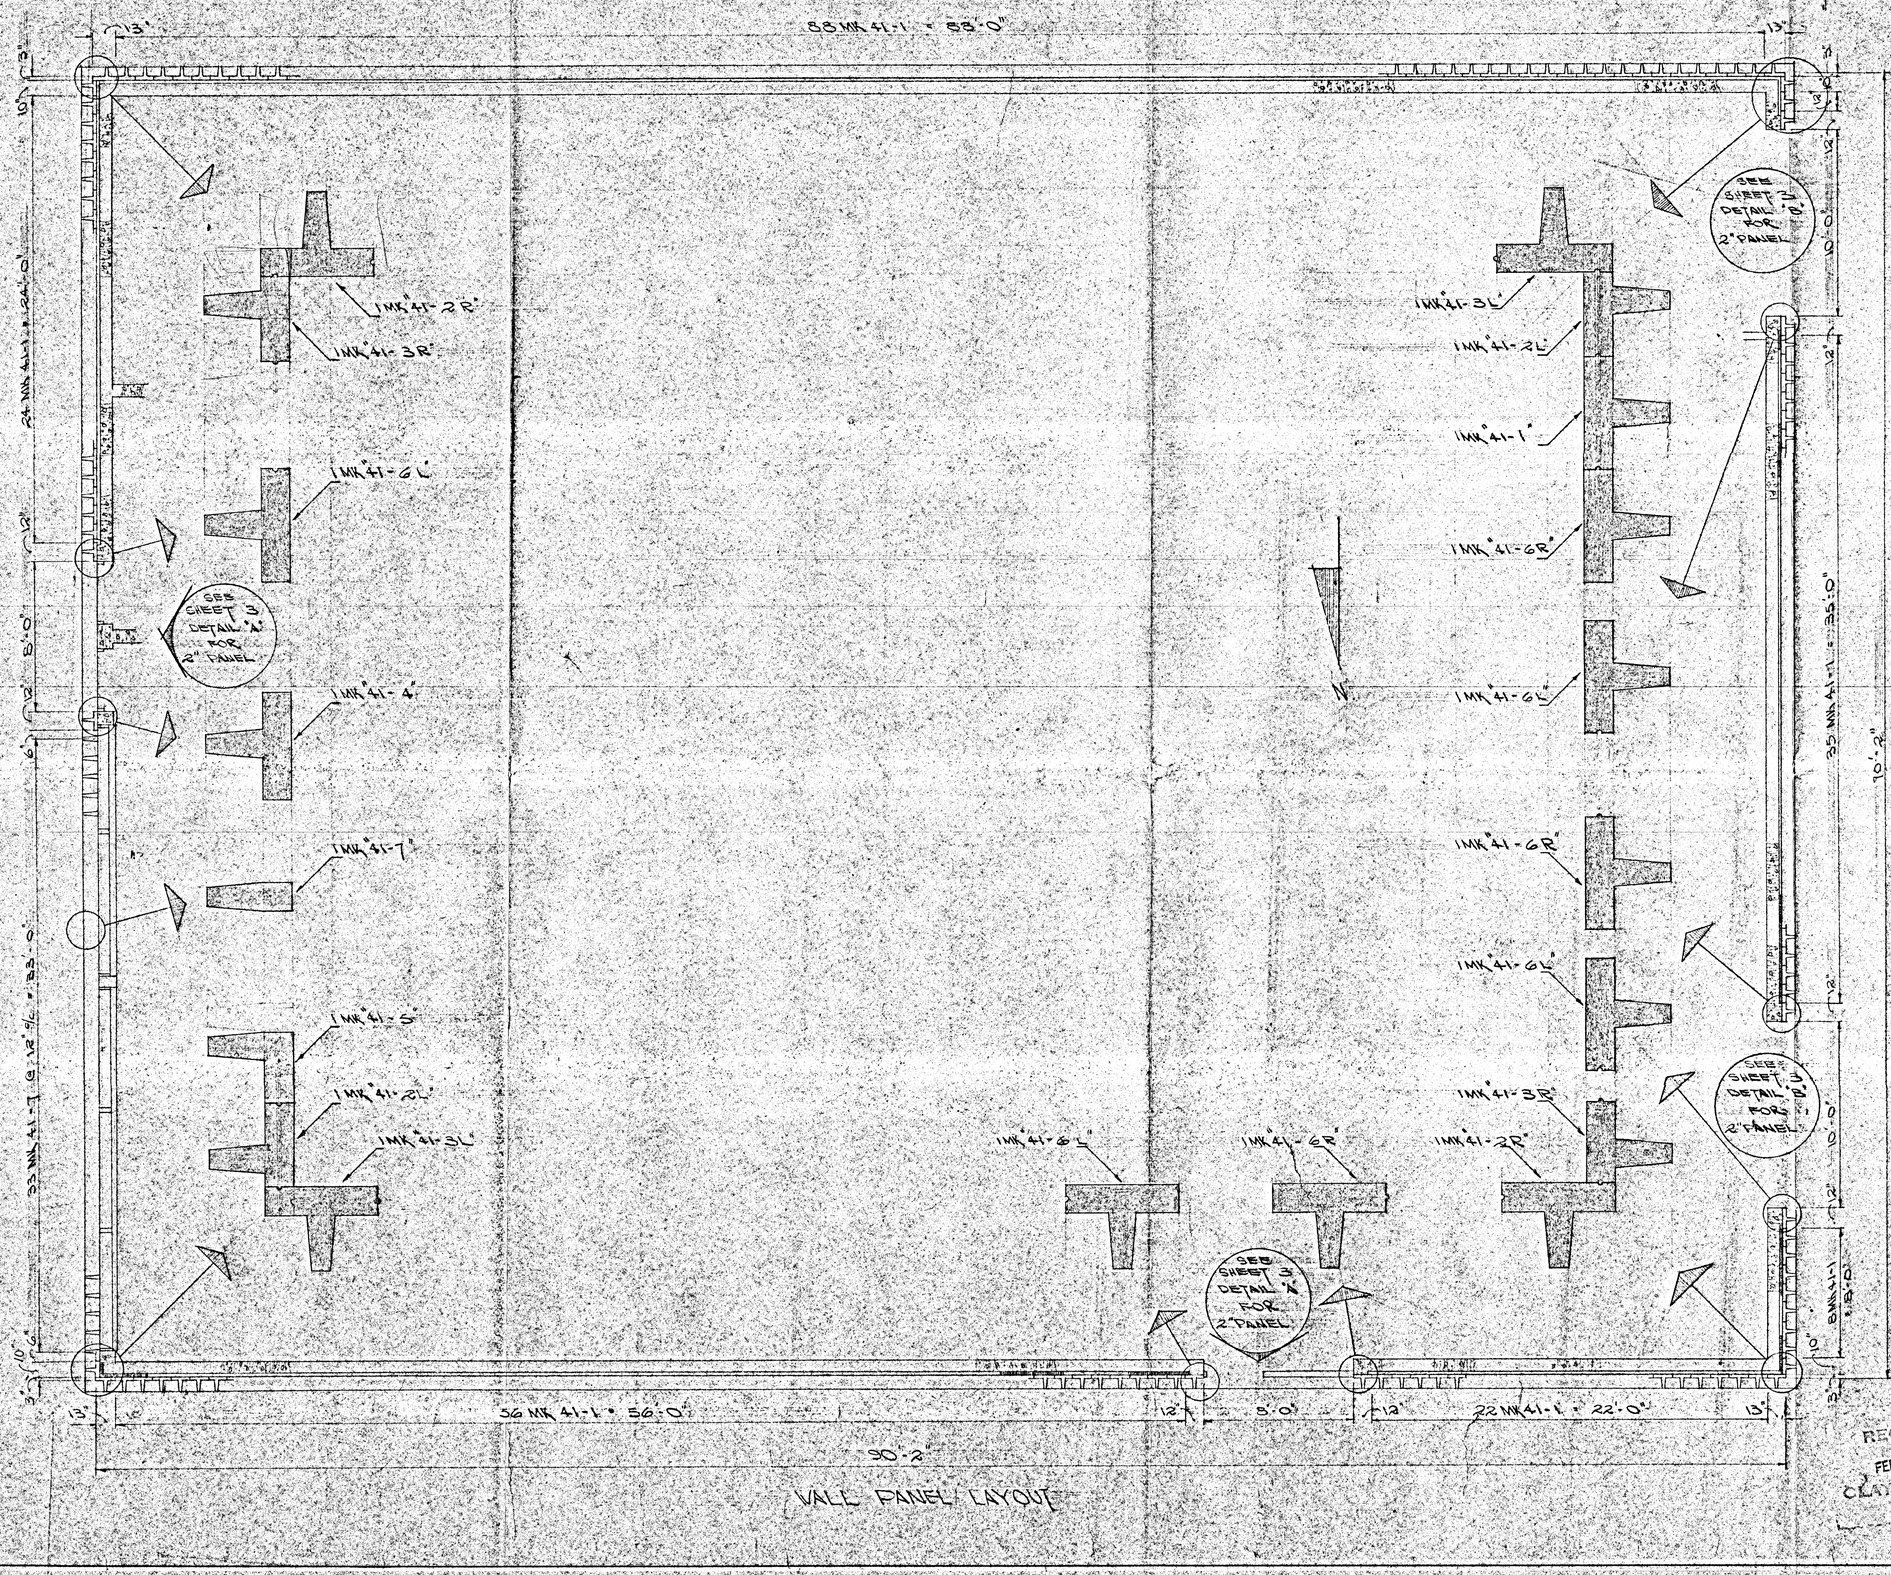

CITY OF WINNIPEG

APPROVED FOR CONSTRUCTION

Dep. ..... Date Feb 1 60

Approval of this drawing covers only the ~~general~~ arrangement of material or equipment and does not in any way relieve the Contractor of any liability or responsibility.

MISC. MATERIALS:			
REINF. STEEL	STOCK		
	ORD'D		
NOTE: HAS WHITE WOODS HALF PORTLAND CEMENT WITH QUARTZ AGGREGATE SAMPLE TO BE APPD. BY A&E PRIOR TO PROD.			
FINISH:	SEE NOTE:		
LT. WT. CONCRETE			
STD. CONCRETE			

	PRODUCTION NOTES (READ UP)	REMARKS
	PRO. ENG.	
	ERECTION DEPT.	
	SHIPPING DEPT.	
7	FINAL APPR. DWGS.	10 2 60
	PRELIMINARY DWG. TO BE USED FOR PLANNING AND MOLD PREP. ONLY	
	PRODUCTION DEPT.	
	ARCH. & CONT. RECORD	
3	ARCHITECTS APPROVAL	14 1 60
NO.	ISSUED FOR	DAY MO. YR. DATE

BLUE PRINT RECORD (READ UP)

RELEASED FOR APPROVAL FEB 10 1960

DATE	NO.	REMARKS	BY	CH'D
DEC 15 60	1	CORNER TEE PANELS CHANGED	RDB	

REVISIONS (READ UP)

SUPERCRETE LTD.

730 ST. JOSEPH ST. - ST. BONIFACE, MANITOBA

MO-SAI WALL PANEL LAYOUT

WILKES AVE. PUMPING STATION WINNIPEG MANITOBA

ARCHITECT SMITH, CARTER, SEARLE
CONTRACTOR CLAYDON CONSTRUCTION

SCALE 1/4" = 1'-0"

DATE 11 - 1 - 60

DRAWN BY RDB

CHECKED BY

APPROVED BY

W.O. NO. 53-94

SIZE	GROUP	NO.	SHEET
A	69	809	1

RECEIVED FEB 10 1960 CLAYDON CONSTRUCTION

1824