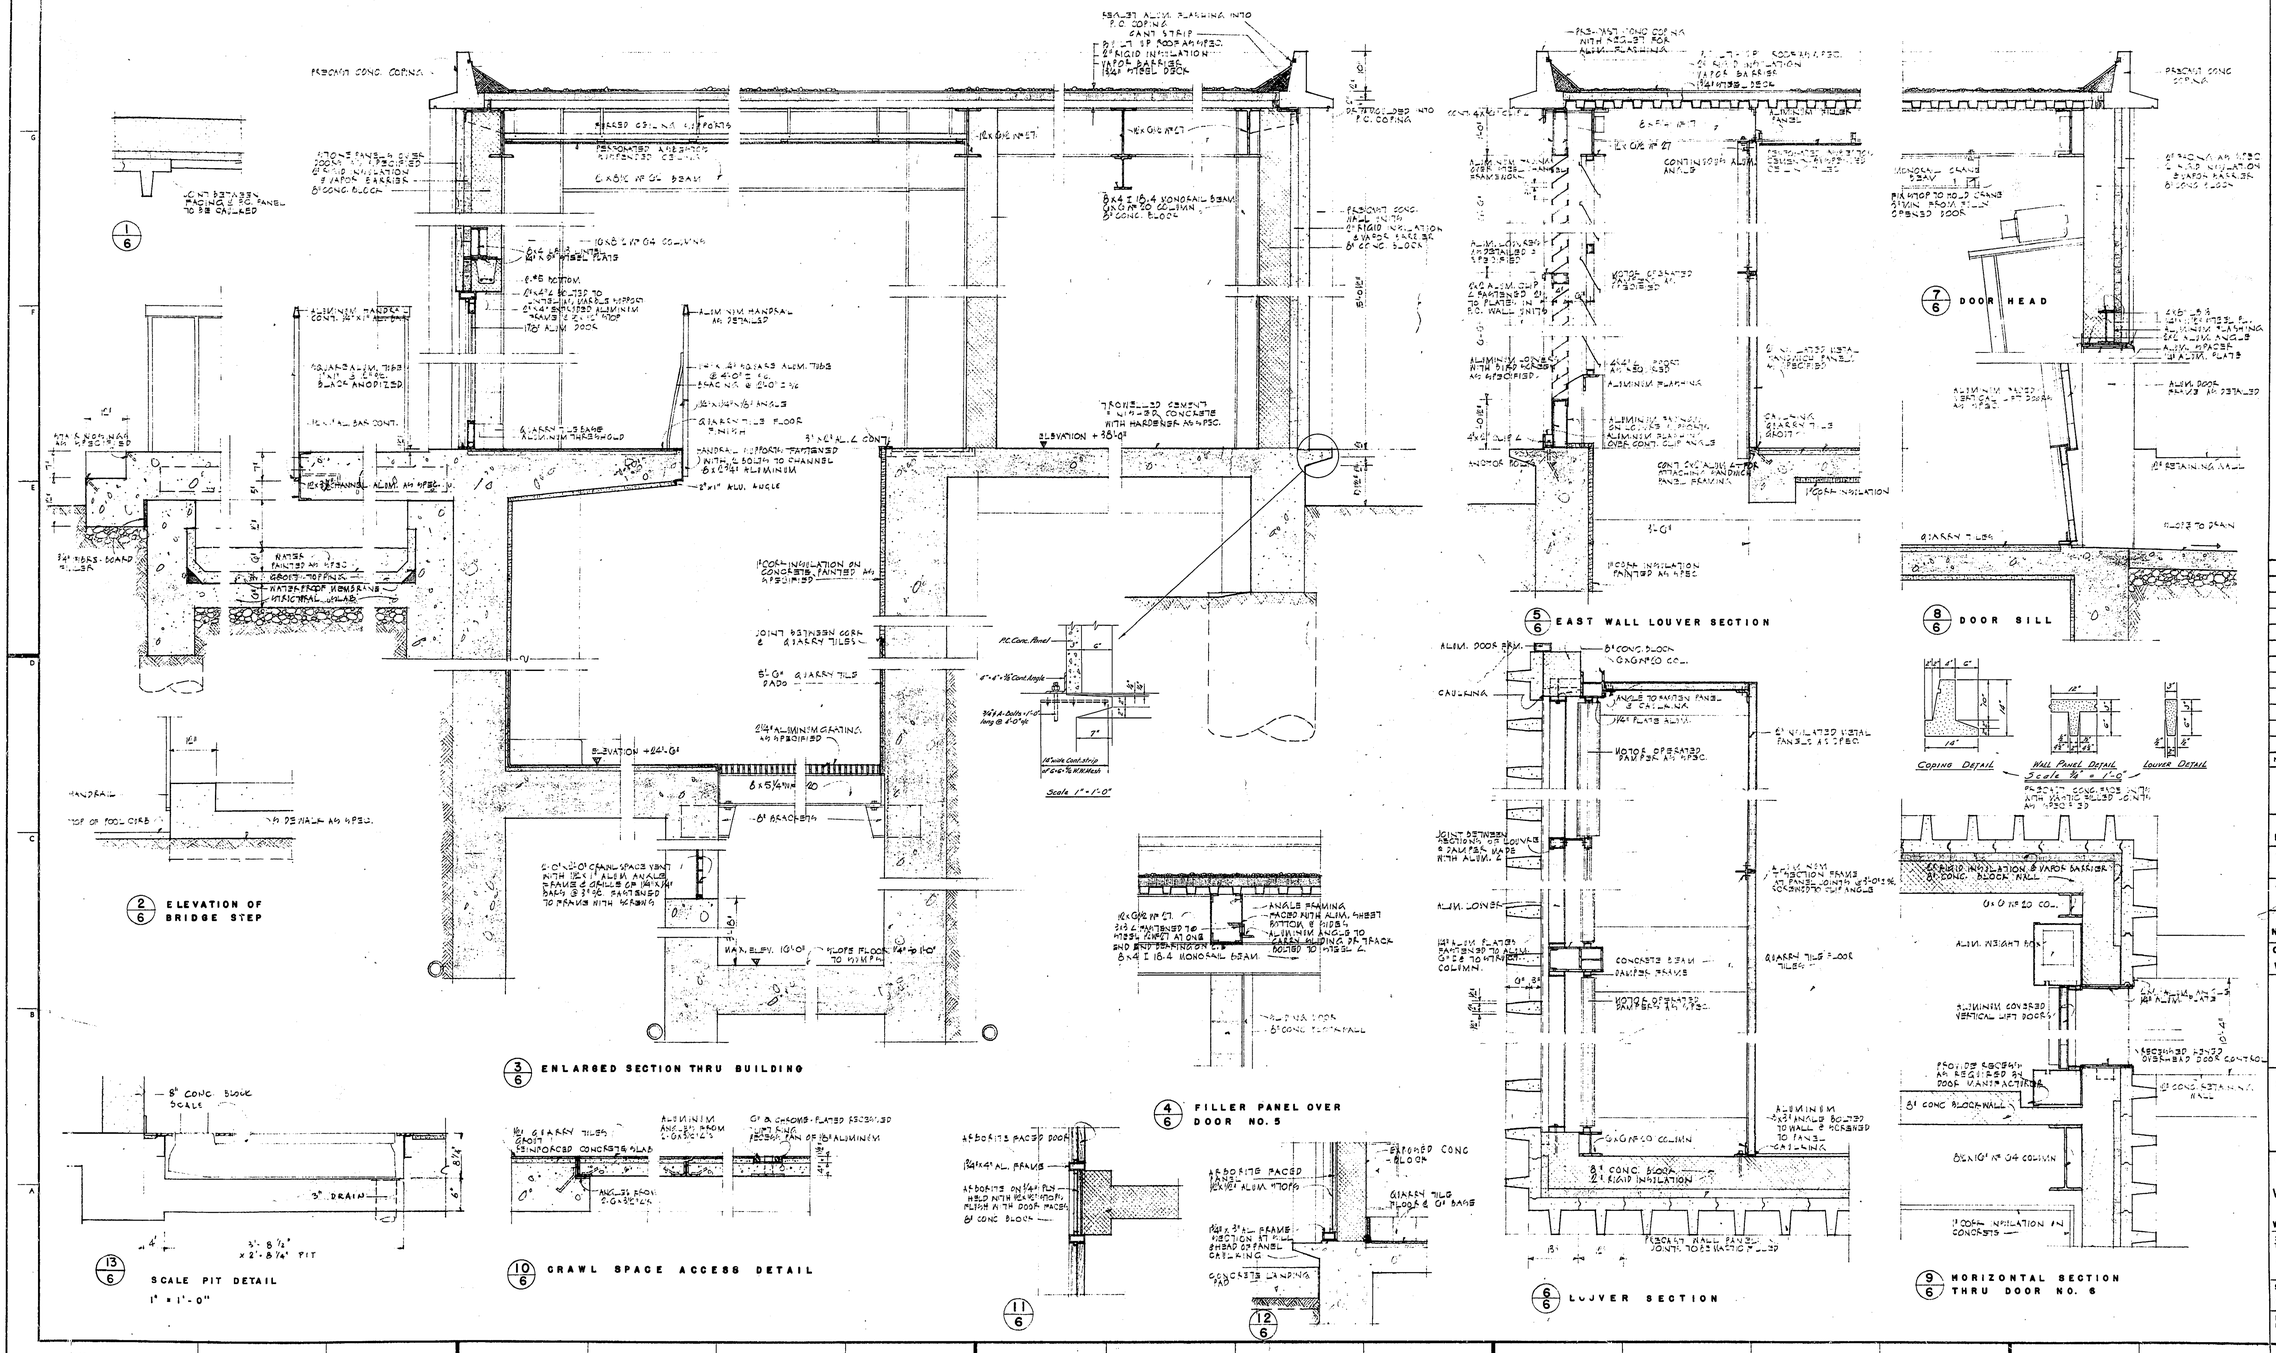

No.	REF.	DESCRIPTION	DATE	CH'D

REVISIONS (READ UP)

DRAWN BY B. T.

CHECKED BY

APPROVED BY

DATE NOV. 10, 1959

CITY FILE NO. WH-5622-6

SMITH CARTER SEARLE ASSOCIATES
ARCHITECTS AND ENGINEERS
WINNIPEG AND BRANDON

CITY OF WINNIPEG

WILKES AVE. PUMPING STATION

WINNIPEG, MANITOBA

SHEET TITLE WALL SECTIONS

SCALES 3/4" = 1'-0"

FILE NUMBER 59151

SHEET NUMBER 6