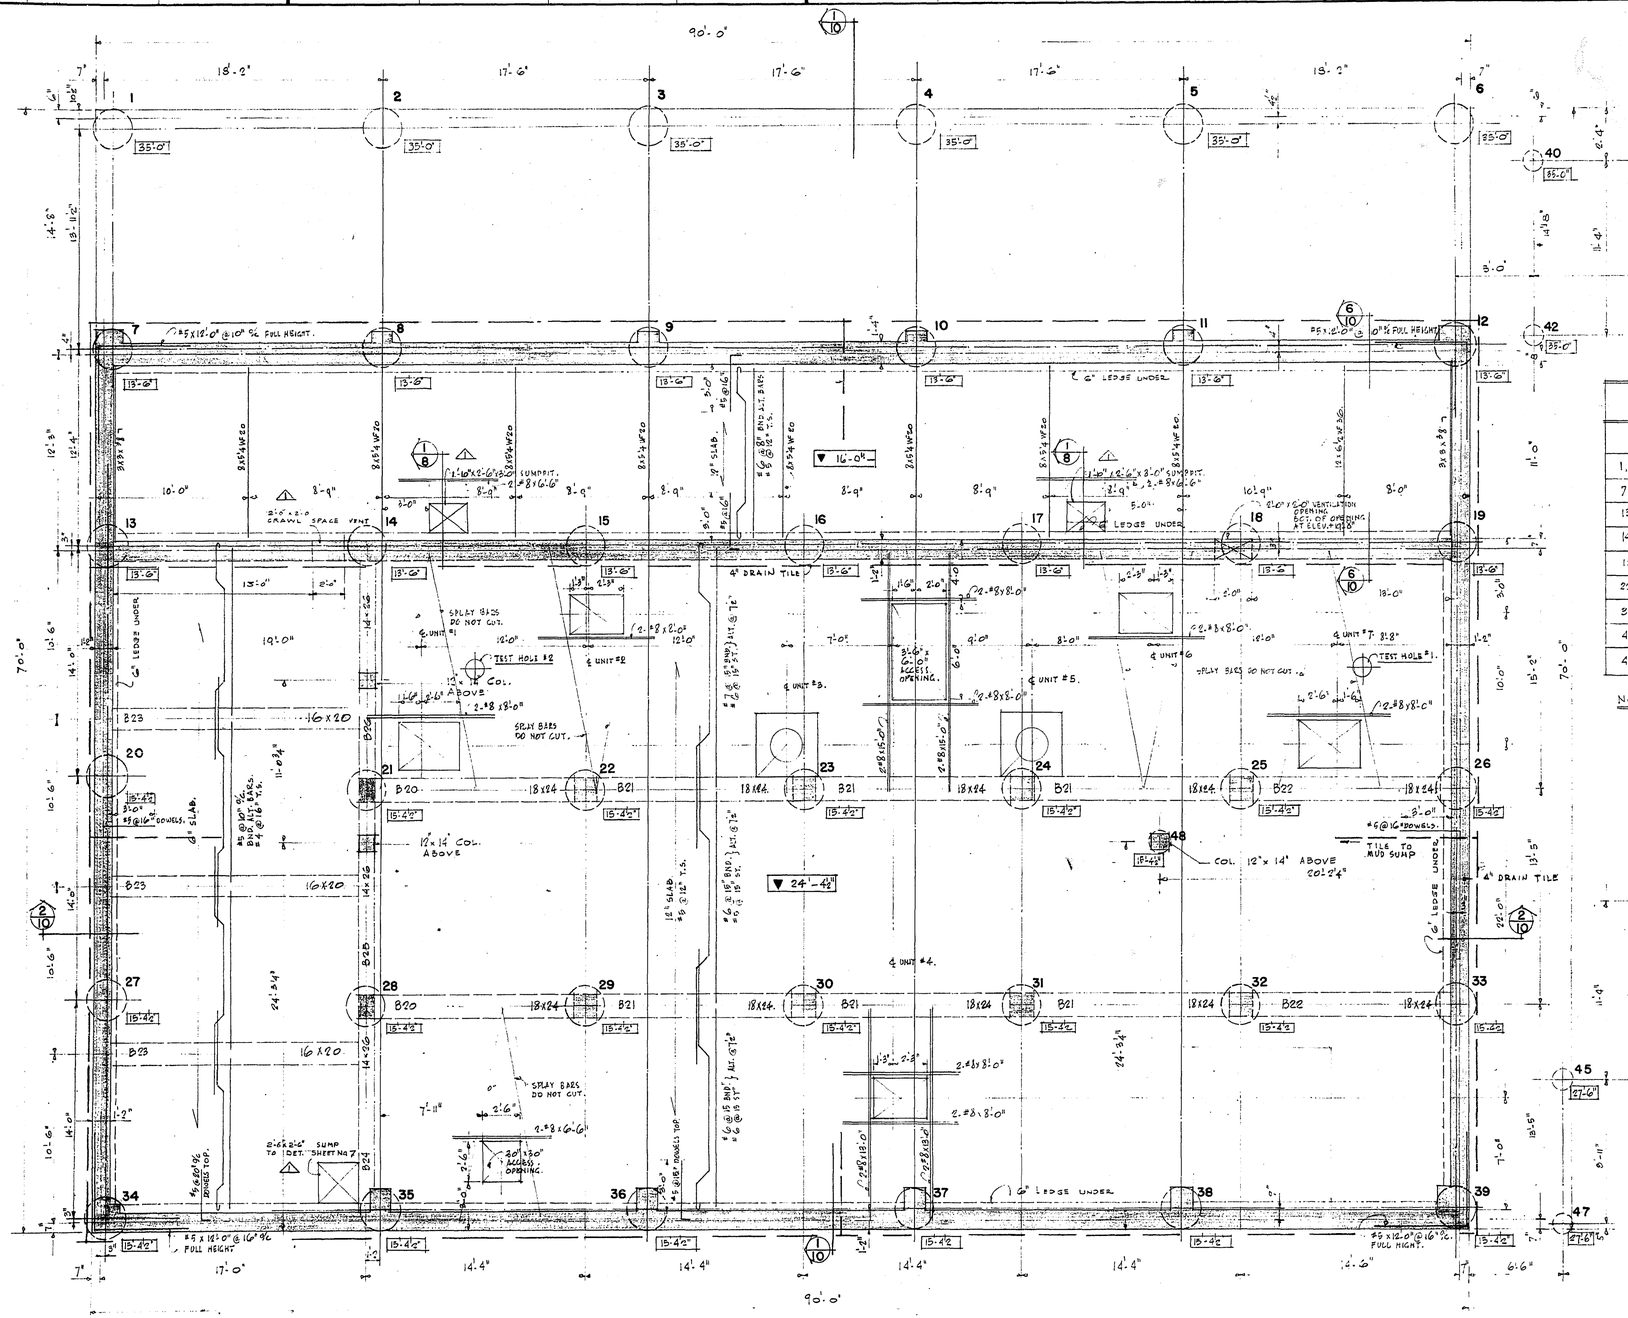

PILE SCHEDULE

LOCATION	DIAMETER	BELL DIA.	REINF.	LENGTH
1, 2, 3, 4, 5, 6	28"	—	2-#8 x 20'-0" #3 T.ES @ 4'-0"±	6" INTO HARDPAN.
7, 8, 9, 10, 11, 12	32"	64"	do	
13, 20, 21, 27, 28, 34	28"	46"	do	
14, 15, 16, 17, 18	28"	48"	do	
19, 26, 33	28"	52"	do	
22, 23, 24, 25, 29, 30, 31, 32	28	44"	do	
35, 36, 37, 38, 39	28"	56"	do	
40, 41, 42, 43, 44, 45, 46, 47, 48	16"	—	4-#5 x 30'-0" & 9-T.ES @ 4'-0"±	
49 TO 60 INCL.	16"	—	do	

NOTE

ELEV. OF TOP OF PILE OR CAISSON SHOWN THUS ON PLAN 34'-9"

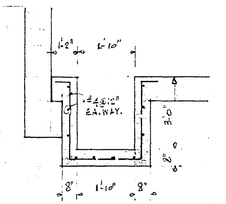

SECTION 1/8
3/8" = 1'-0"

NOTE: PROVIDE #4 @ 12" c. E.W.AY. FOR 2'-0" x 2'-0" x 2'-6" MUD TRAP, AND SEWAGE PIT 2'-6" x 2'-6" x 5'-0" IN CRAWL SPACE (FOR LOCATION SEE SHEET #14). PIT WALLS & BOTTOM TO BE 8"

DETAIL 6/10 SUPERSEDED BY DETAIL SHEET 7

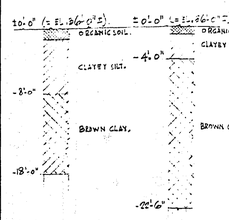

NOTE: WATER ROSE TO +20'-0" IN 24 HRS.

TEST HOLE #1

NOTE: WATER ROSE TO +41'-6" IN 24 HRS.

TEST HOLE #2

TEST BORE RESULTS.

SEE PLAN FOR LOCATION OF TEST HOLES. (SHOWN THUS ⊕).

No.	REF.	DESCRIPTION	DATE	CHD
1	CH 1	AS LETTED	B. 1.60	

REVISIONS (READ UP)

DRAWN BY R. P. W.

CHECKED BY

APPROVED BY

DATE NOV. 10, 1959

CITY FILE NO. WH 5622-8

PROVINCE OF MANITOBA — ERNEST SMITH — REGISTERED ARCHITECT

SMITH CARTER SEARLE ASSOCIATES
ARCHITECTS AND ENGINEERS
WINNIPEG AND BRANDON

CITY OF WINNIPEG

WILKES AVE. PUMPING STATION

WINNIPEG, MANITOBA

SHEET TITLE
FOUNDATION PLAN
PUMP FLOOR FRAMING

SCALES
1/4" = 1'-0"

FILE NUMBER 59151

SHEET NUMBER 8