McDERMOT AV. W. – KING EDWARD ST. TO TENTLER ST.

DINGLE ST. – TYNDALL AV. TO SELKIRK AV.

MACHRAY AV. – SILVER AV. TO SONNICHSEN PL.

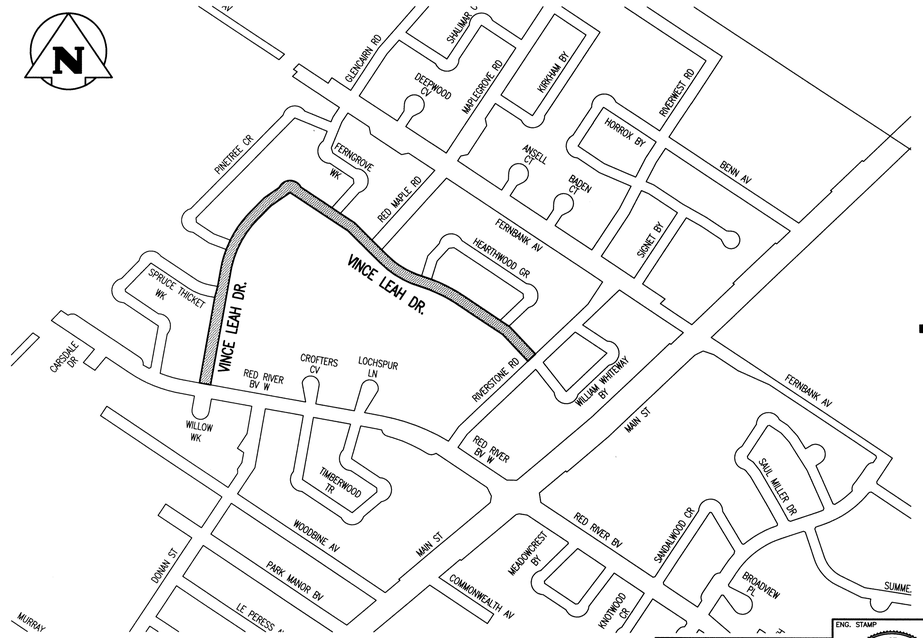

VINCE LEAH DR. – PORTAGE AV. TO WOLEVER AV.

METRIC
WHOLE NUMBERS INDICATE MILLIMETRES
DECIMALIZED NUMBERS INDICATE METRES

LEGEND:

AREA OF NEW OVERLAY

0 100 200 300 400 500m

SCALE: 1:5000 METRIC 24"x36"
1:10,000 METRIC 11"x17"

NO.	YY/MM/DD	DESCRIPTION	BY
0	11/08/22	ISSUED FOR TENDER	DW

REVISIONS / ISSUE

CLIENT:
THE CITY OF WINNIPEG
PUBLIC WORKS DEPARTMENT
STREET MAINTENANCE DIVISION

PROJECT:
2011 THIN BITUMINOUS OVERLAY (T.B.O.) PROGRAM

DWG. DESCRIPTION:
McDERMOT AV. W., DINGLE ST., HAMILTON AV., VINCE LEAH DR.

APEGM Certificate of Authorization KGS Group No. 245

ENG. STAMP
PROVINCE OF MANITOBA
R.J. HOUSTON
Member
4395
REGISTERED PROFESSIONAL ENGINEER

KGS GROUP CONSULTING ENGINEERS

DESIGN BY:	JAB	DATE (YY/MM/DD):	11/08/08
DESIGN CHECK:	RJH	DATE:	11/08/22
DRAWN BY:	DMW	DATE:	11/08/08
DWG CHECK:	JAB	DATE:	2011-08-22

DWG. NO. 11-0107-23 C02 REV: 0

FileName: P:\Projects\2011\11-0107-23\Doc.Control\ToBeIssued\DWG\11-0107-23_C02-Rev 0.dwg – Tab: C-02 Plotted By: DDeroche 11/08/22 [Mon 1:24pm]
24"x36" PLOT SCALE: 1:1