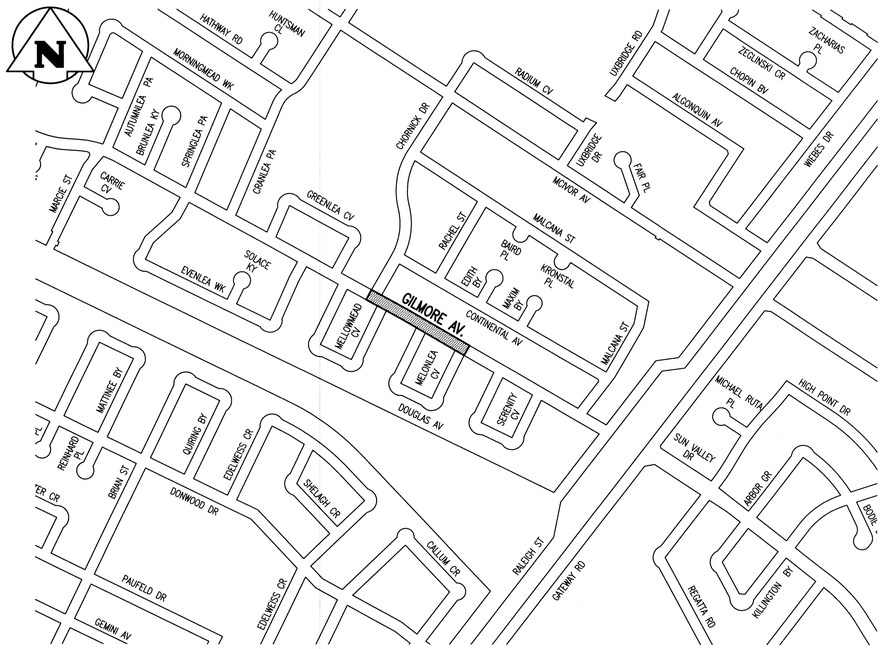

GILMORE AV. – CHORNICK DR. TO MEONLEA COVE EAST LEG

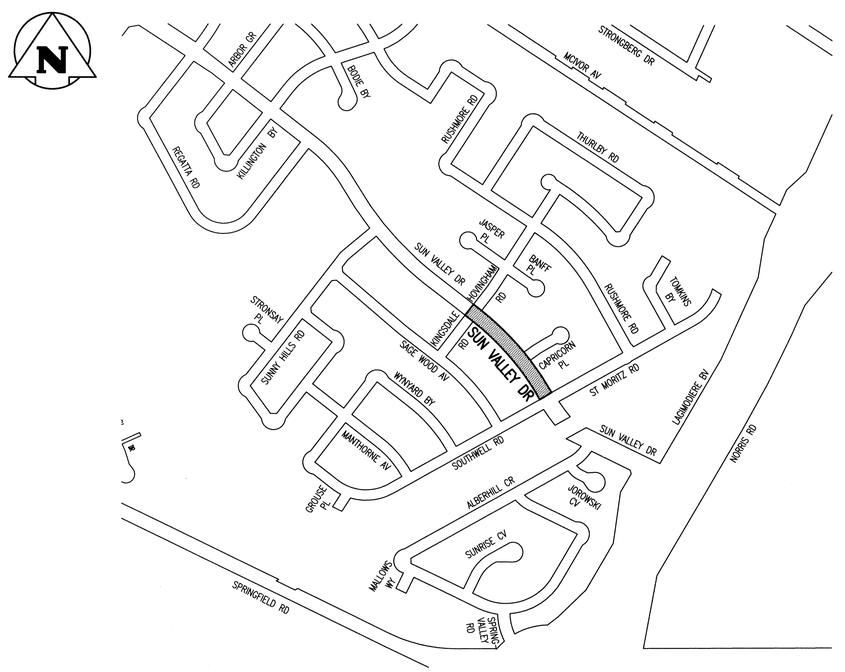

SUN VALLEY DR. – KINGSDALE RD. TO SOUTHWELL RD.

METRIC

WHOLE NUMBERS INDICATE MILLIMETRES
DECIMALIZED NUMBERS INDICATE METRES

LEGEND:

AREA OF NEW OVERLAY

0 100 200 300 400 500m

SCALE: 1:5000 METRIC 24"x36"
1:10,000 METRIC 11"x17"

NO.	YY/MM/DD	DESCRIPTION	BY
0	11/08/22	ISSUED FOR TENDER	

REVISIONS / ISSUE

CLIENT:
Winnipeg
THE CITY OF WINNIPEG
PUBLIC WORKS DEPARTMENT
STREET MAINTENANCE DIVISION

PROJECT:
2011 THIN BITUMINOUS OVERLAY
(T.B.O.) PROGRAM

DWG. DESCRIPTION:
GILMORE AV., SUN VALLEY DR.

APEGM
Certificate of Authorization
KGS Group
No. 245

ENG. STAMP
PROVINCE OF MANITOBA
R.J. HOUSTON
Member
4395
REGISTERED PROFESSIONAL ENGINEER

KGS GROUP CONSULTING ENGINEERS

DESIGN BY:	JAB	DATE (YY/MM/DD):	11/08/08
DESIGN CHECK:	RJH	DATE:	11/08/22
DRAWN BY:	DMW	DATE:	11/08/08
DWG CHECK:	JAB	DATE:	2011-03-22

DWG. NO. 11-0107-23 C04
REV: 0

FileName: P:\Projects\2011\11-0107-23\Doc.Control\ToBeIssued\DWG\11-0107-23_C04-Rev 0.dwg – Tab: C-04 Plotted By: DDeroche 11/08/22 [Mon 1:22pm]
24"x36" PLOT SCALE: 1:1