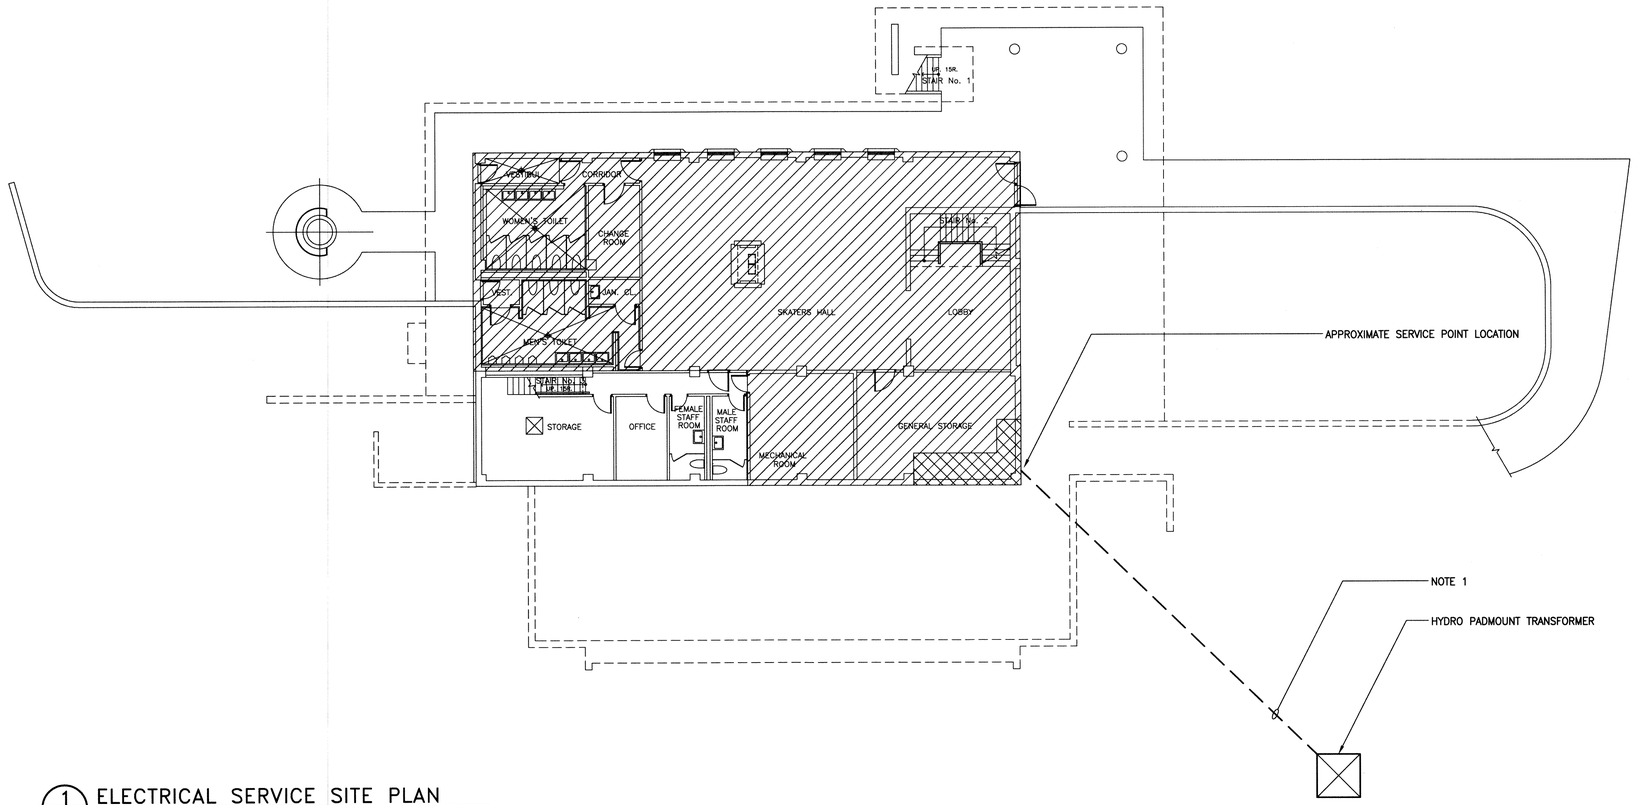

1 ELECTRICAL SERVICE SITE PLAN

10 0 10 20 30 FT

SCALE: 3/32"=1'-0" (24" X 36")
3/64"=1'-0" (11" X 17")

THIS DRAWING MUST NOT BE SCALED.

THE GENERAL CONTRACTOR SHALL VERIFY ALL DIMENSIONS, DATUMS, AND LEVELS PRIOR TO COMMENCEMENT OF WORK. ALL ERRORS AND OMISSIONS TO BE REPORTED TO NUMBER TEN ARCHITECTURAL GROUP BEFORE PROCEEDING.

VARIATIONS AND MODIFICATIONS TO WORK SHOWN ON THESE DRAWINGS SHALL NOT BE CARRIED OUT WITHOUT WRITTEN PERMISSION OF NUMBER TEN ARCHITECTURAL GROUP.

THIS DRAWING IS THE EXCLUSIVE PROPERTY OF NUMBER TEN ARCHITECTURAL GROUP AND THE COPYRIGHT IN THE SAME BEING RESERVED TO THEM. IT MAY BE REPRODUCED ONLY WITH THE PERMISSION OF NUMBER TEN ARCHITECTURAL GROUP, IN WHICH CASE THE REPRODUCTION MUST BEAR THEIR NAME.

REVISED/ ISSUED/ PLOTTED	DATE
Rev. 1- RE-ISSUED FOR TENDER	MARCH 7/2012
Rev. 0 - ISSUED FOR TENDER	NOVEMBER 21/2012

NOTES:

1. COORDINATE WITH MANITOBA HYDRO FOR NEW SERVICE ENTRANCE WORK. CONTRACTOR IS RESPONSIBLE FOR FEEDER CABLES FROM HYDRO PADMOUNT TO NEW SERVICE ENTRANCE LOCATION. CONTRACTOR IS TO TAKE ALL MEASURES TO MINIMIZE DISRUPTIONS FOR THIS INSTALLATION WHICH INCLUDES:

- FEEDER TO BE INSTALLED USING DIRECTIONAL DRILLING
- ANY CONCRETE WORKS REQUIRED TO BE REMOVED SHALL BE KEPT TO A MINIMUM AND SHALL BE PROPERLY REPAIRED UPON COMPLETION OF THE INSTALLATION
- ALL EXISTING UTILITY LOCATES ARE THE RESPONSIBILITY OF THE CONTRACTOR.
- ANY EXISTING SERVICES THAT MUST BE CROSSED, SHALL BE DONE USE SOFT EXPOSURE/HYDRO/VAC TECHNIQUES. IT IS THE CONTRACTORS RESPONSIBILITY TO REPAIR ALL DISTURBED PAVING AND SOILS.

numberTEN architectural group
winnipeg MB 204 942.0981 regina SK 306 721.1501 victoria BC 250 360.2106
architecture • interior design • graphic design

project: PEGUIS PAVILION UPGRADES AND ENTRY ADDITION
BIDDING #913-2011

sheet title: ELECTRICAL SERVICE SITE PLAN

consultant: KGS GROUP | CONSULTING ENGINEERS

APEGM Certificate of Authorization KGS Group No. 245

PROVINCE OF MANITOBA L.R.D. PAWLIKEWICH Member 23275 REGISTERED PROFESSIONAL ENGINEER

seal

drawn by: GCN
checked by:
project no. 2011026

scale: 3/16"=1'-0"
date: November 09, 2011
sheet no. E2.0

FileName: P:\Projects\2011\11-0902-04\Doc.Control\ToBeIssued\DWG\11-0902-04_E2.0-Rev 1.dwg – Tab: E2.0 Plotted By: DDeroche 12/03/07 [Wed 5:27pm]
24"x36"/PLOT SCALE: 1:1