THE CITY OF WINNIPEG
WATER AND WASTE DEPARTMENT

2012 WATERMAIN RENEWALS
CONTRACT 1
BID OPPORTUNITY NO. 135-2012

LIST OF PROJECT DRAWINGS

CITY DRAWING NUMBER	DRAWING LIMITS
D-12865	FERMOR AVENUE - ST. ANNE'S ROAD TO 103m EAST OF ST. ANNE'S ROAD
D-12866	PULBERRY STREET - MOORE AVENUE TO 45m NORTH OF WOODBURY DRIVE
D-12867	PULBERRY STREET - 45m NORTH OF WOODBURY DRIVE TO ST. VITAL ROAD
D-12868	PROVENCHER BOULEVARD - RUE ST. JOSEPH TO 8.0m EAST of RUE AULNEAU
D-12869	PROVENCHER BOULEVARD - 8.0m EAST of RUE AULNEAU TO 66.8m EAST of RUE LANGEVIN
D-12870	PROVENCHER BOULEVARD - 66.8m EAST of RUE LANGEVIN TO RUE ST. JEAN BAPTISTE
D-12871	TACHE AVENUE - 138m SOUTH OF DE LA CATHEDRALE AVENUE TO 8m NORTH OF DE LA CATHEDRALE AVENUE
D-12872	TACHE AVENUE - 8m NORTH OF DE LA CATHEDRALE AVENUE TO RUE MASSON
D-12873	TACHE AVENUE - RUE DUMOULIN TO 9m NORTH OF RUE NOTRE DAME
D-12874	TACHE AVENUE - 9m NORTH OF RUE NOTRE DAME TO RUE LA VERENDRYE
D-12875	TACHE AVENUE - AT THOMAS BERRY STREET (CLOSED)

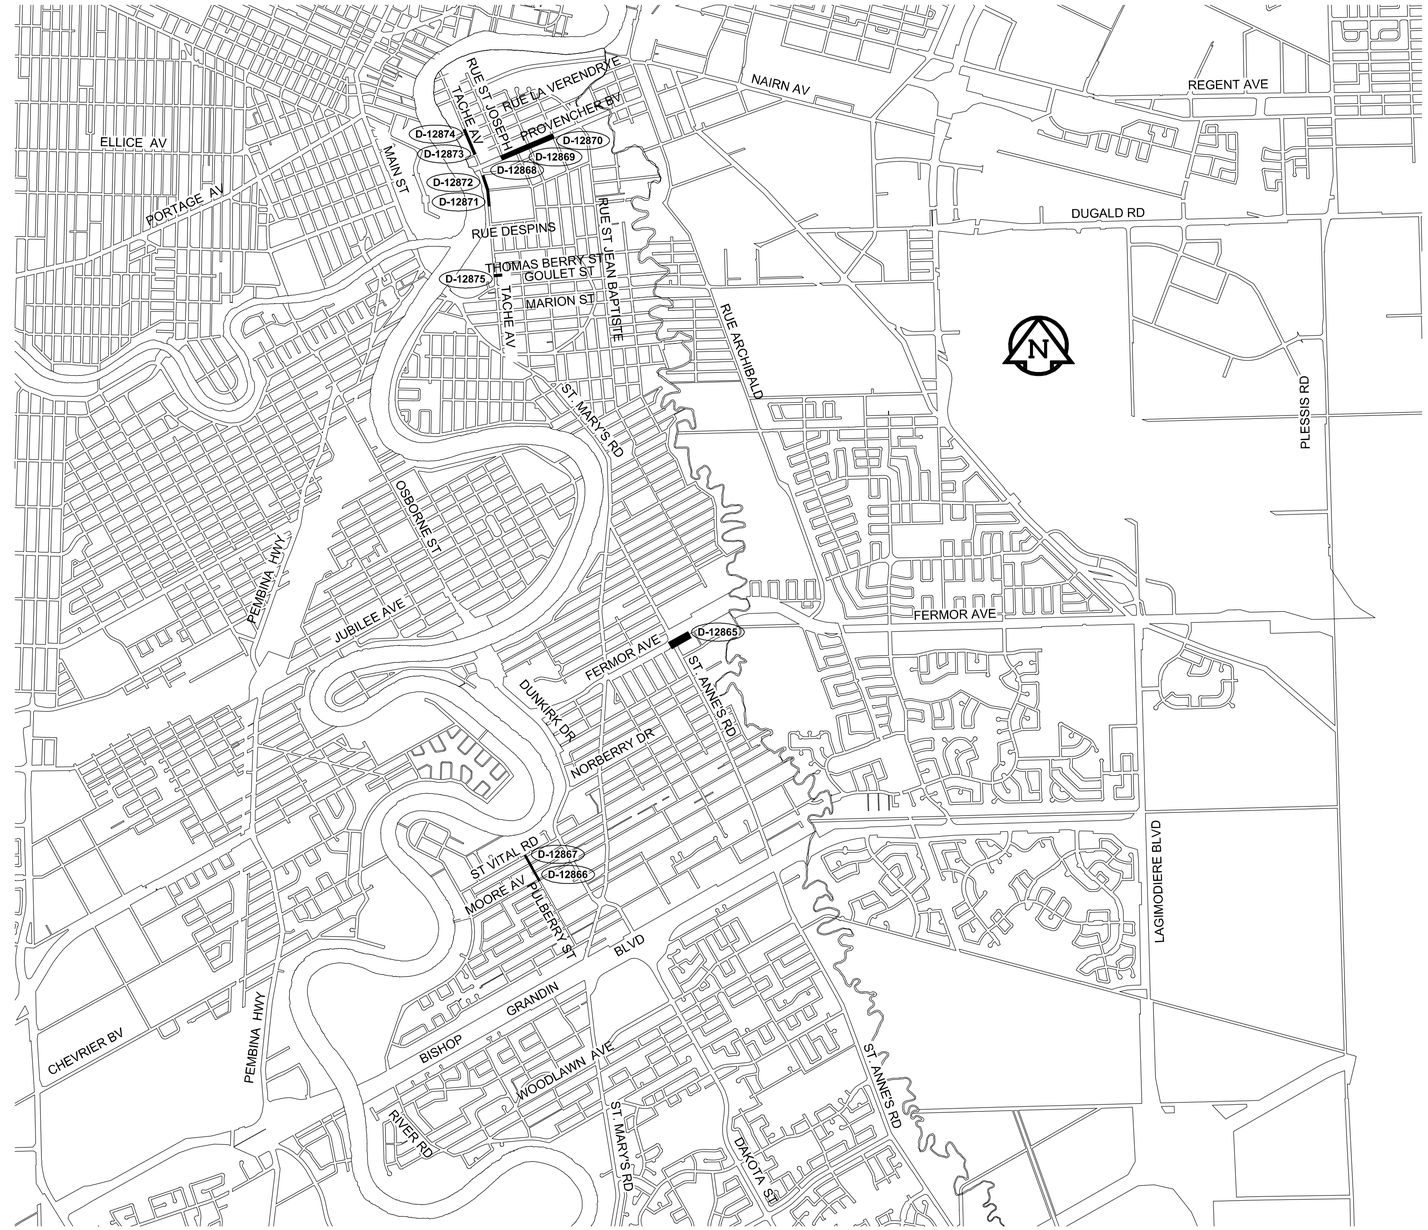

AECOM

AECOM REVIEW | DRFT CHK

UMA FILE NAME: 60239330_01-G-001_RX.dwg Saved By: pedersenj

PLOT: 3/6/2012 9:53:47 AM

D SIZE 22" x 34" (559mm x 864mm)