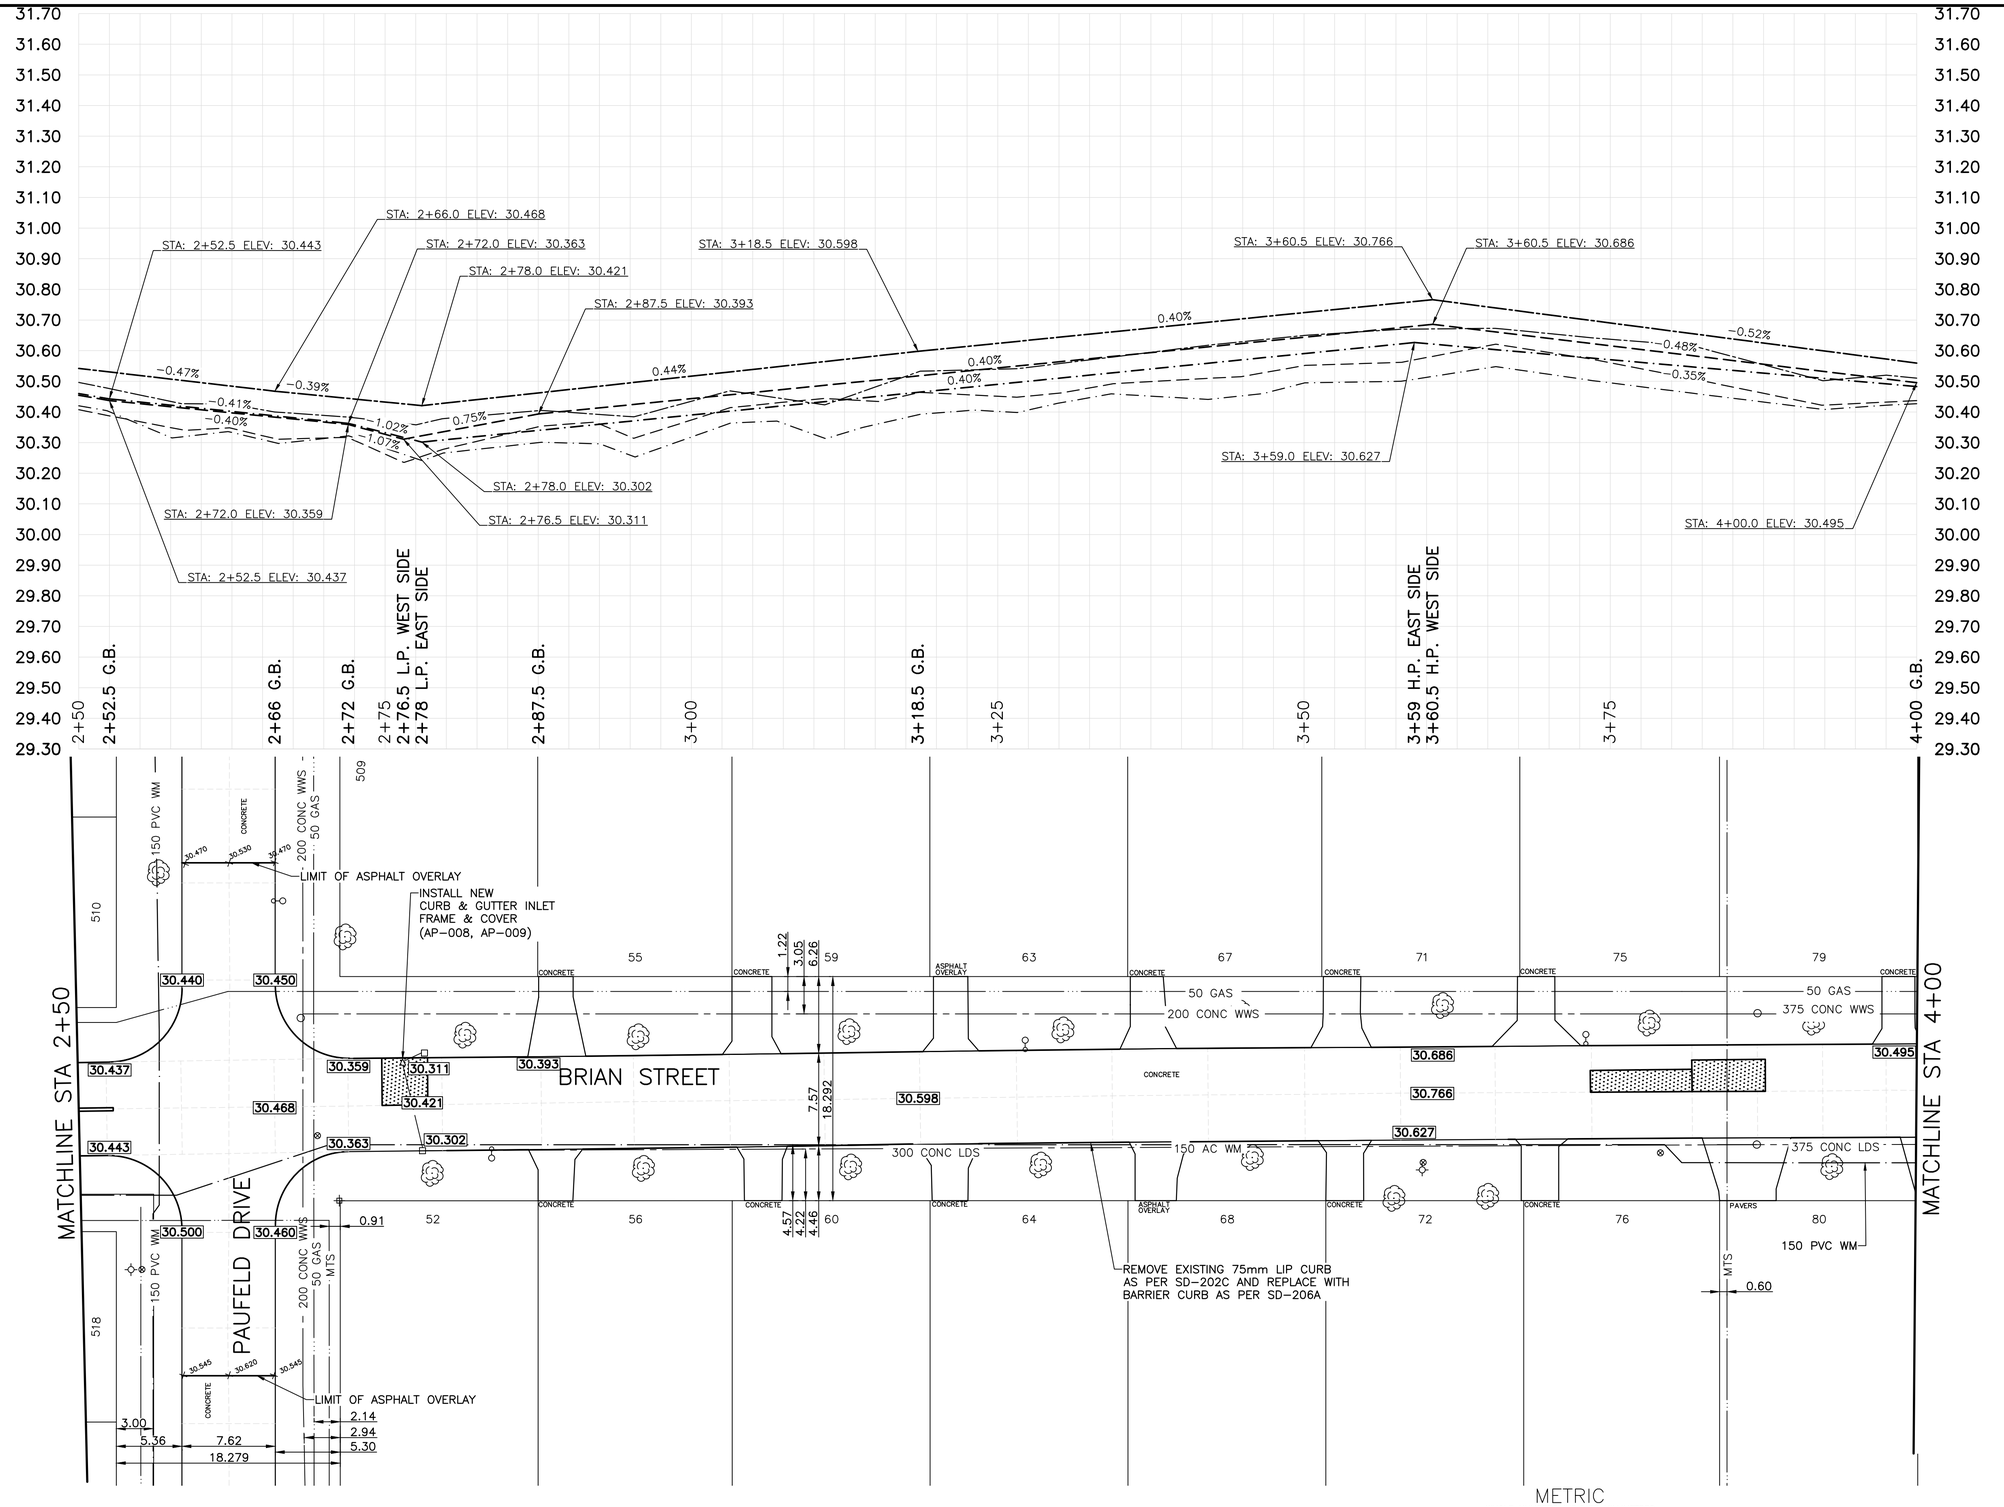

CONSTRUCTION NOTES

1) CURB REPLACEMENT AS DIRECTED BY THE CONTRACT ADMINISTRATOR
2) ADD 200.000m TO ABBREVIATED ELEVATIONS TO OBTAIN GEODETIC ELEVATIONS.
3) PAVEMENT REPAIRS SHOWN ARE ONLY A REPRESENTATIVE SAMPLE OF THE TENDERED QUANTITIES
4) ASPHALT TIE-INS ON APPROACHES TO BE DETERMINED IN THE FIELD BY THE CONTRACT ADMINISTRATOR.
5) ADJUST ALL MH AND CB RIMS TO DESIGN ELEVATIONS.

WARNING

IF POWER EQUIPMENT OR EXPLOSIVES ARE TO BE USED FOR EXCAVATION ON THIS PROJECT THE CONTRACTOR MUST:

1) OBTAIN CLEARANCE FROM THE GAS UTILITY PRIOR TO EXCAVATION.
2) TAKE PRECAUTION TO AVOID DAMAGE TO GAS UTILITY INSTALLATIONS.

SEE PROVINCIAL REGULATION 210/72 FOR DETAILS

METRIC
WHOLE NUMBERS INDICATE MILLIMETRES
DECIMALIZED NUMBERS INDICATE METRES

BID OPPORTUNITY NO. 21-2012

EXISTING	LEGEND - PLAN	PROPOSED	EXISTING	LEGEND - PLAN	PROPOSED	EXISTING	LEGEND - PROFILE	PROPOSED
☼	HYDRANT	✦	— — —	LDS/WWS	— — —	— — —	WEST GUTTER	— — —
⊗	VALVE	⊗	— — —	WATERMAIN	— · —	— · —	CENTER LINE	— · —
♀	CURB STOP	♀	·····	GAS	·····	— · —	EAST GUTTER	— · —
231.000	ELEVATIONS	231.000		CURB RENEWAL				
○-○	O.L.S.	●●		PROPERTY LINE	— — —			
○	MANHOLE	●		CONCRETE SIDEWALK	·····			
□	CATCH BASIN	■		PLANING	///////			
△	CURB INLET	▲		CONCRETE				
⌖	SURVEY BAR	✦						
◭	GEODETIC BENCH MARK							
▭	RAMP CURB	▬						

LOCATION APPROVED
UNDERGROUND STRUCTURES

SUPR. U/G STRUCTURES COMMITTEE _____ DATE _____

NOTE:
LOCATION OF UNDERGROUND STRUCTURES AS SHOWN ARE BASED ON THE BEST INFORMATION AVAILABLE. BUT NO GUARANTEE IS GIVEN THAT ALL EXISTING UTILITIES ARE SHOWN OR THAT THE GIVEN LOCATIONS ARE EXACT. CONFIRMATION OF EXISTENCE AND EXACT LOCATION OF ALL SERVICES MUST BE OBTAINED FROM THE INDIVIDUAL UTILITIES BEFORE PROCEEDING WITH CONSTRUCTION.

B.M. GBM 12-028
ELEV. 230.682

NO.	REVISIONS	DATE	BY

ENGINEERING DIVISION
TECHNOLOGY SERVICES BRANCH
106 - 1155 PACIFIC AVE

DESIGNED BY	R.M.	CHECKED BY	D.T.
DRAWN BY	R.M.	APPROVED BY	R.T.C.
HOR. SCALE:	1 : 250		
VERTICAL:	1 : 10		
DATE	2012/03/01		

ENGINEER'S SEAL
PROVINCE OF MANITOBA
R.T. CUNNINGHAM
Member 24711
REGISTERED PROFESSIONAL ENGINEER

ORIGINAL SIGNED BY
R.T.C. MARCH 8/2012

Winnipeg

THE CITY OF WINNIPEG
PUBLIC WORKS DEPARTMENT

BRIAN STREET
FROM **SPRINGFIELD ROAD** TO **DONWOOD DRIVE**
ASPHALT OVERLAY AND ASSOCIATED WORKS
FROM **STA. 2+50** TO **STA. 4+00**

CITY DRAWING NUMBER SE-12-15
SHEET 2 OF 3
15