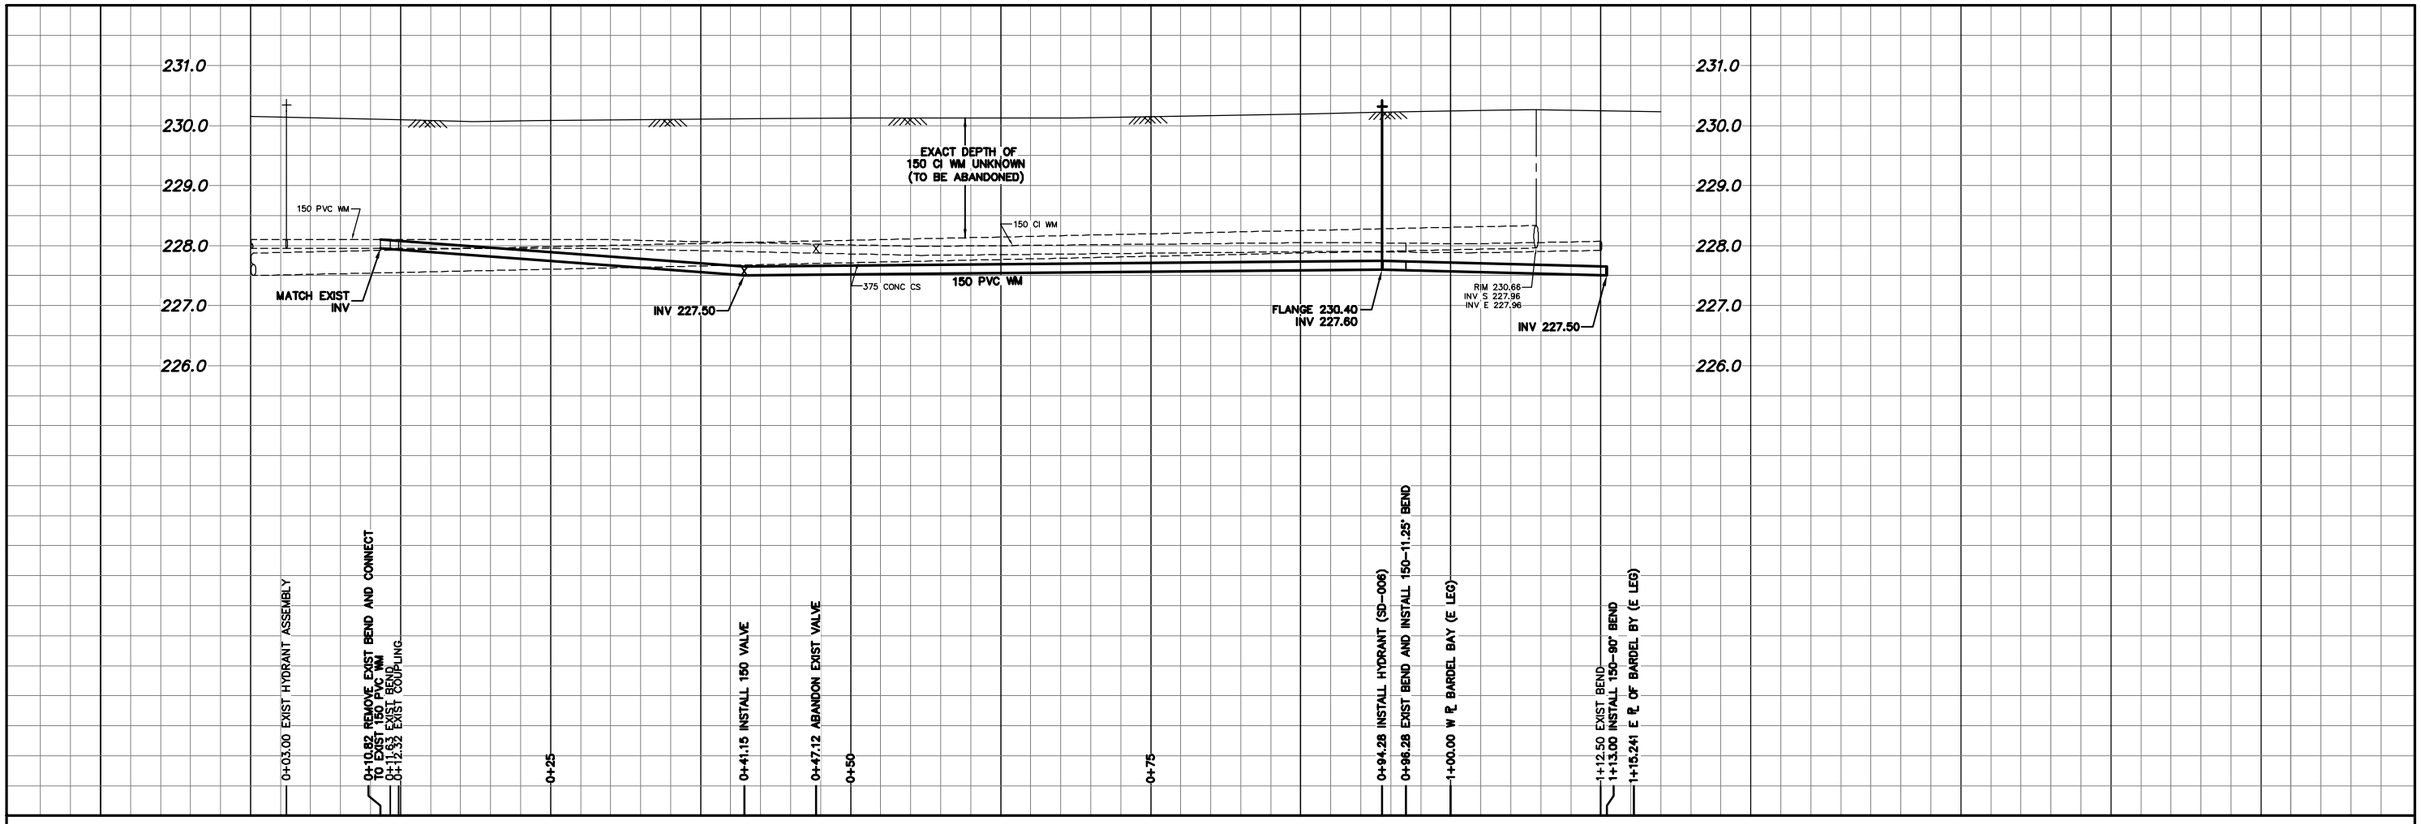

NOTE: CHAINAGES SHOWN ARE ALONG S. ℄ OF BARDAL BY (N LEG)

BARDAL BAY (N LEG)

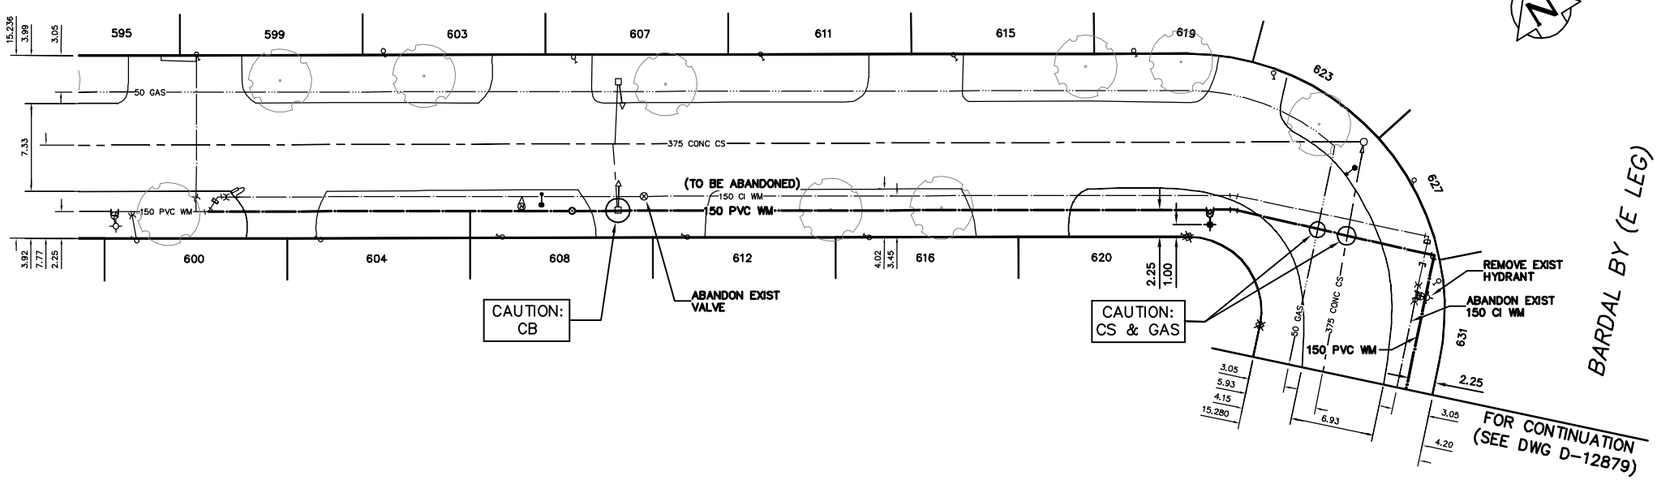

WATER SERVICE INFORMATION

ADDRESS	SIZE (mm) MATERIAL (STREET)	SIZE (mm) MATERIAL (PROP.)	SHORT & LONG MEASUREMENT	CORP. LOCATION	REMARKS
599 BARDEL BAY	–	20	3.86 W OF W HL	OPP OF SC	–
RESIDENTIAL	–	COPPER	114.59 EEL DE GRAFF		–
600 BARDEL BAY	–	20	1.42 E OF W HL	0.5 W OF SC	–
RESIDENTIAL	–	COPPER	109.44 EEL DE GRAFF		–
603 BARDEL BAY	–	20	OPP OF W HL	–	–
RESIDENTIAL	–	COPPER	130.08 EEL DE GRAFF		–
604 BARDEL BAY	–	20	1.13 W OF W HL	–	–
RESIDENTIAL	–	COPPER	124.76 EEL DE GRAFF		–
607 BARDEL BAY	–	20	3.65 W OF W HL	–	–
RESIDENTIAL	–	COPPER	145.91 EEL DE GRAFF		–
608 BARDEL BAY	–	20	1.40 E OF W HL	–	–
RESIDENTIAL	–	COPPER	139.97 EEL DE GRAFF		–
611 BARDEL BAY	–	20	1.05 E OF W HL	–	–
RESIDENTIAL	–	COPPER	161.58 EEL DE GRAFF		–
612 BARDEL BAY	–	20	1.44 E OF W HL	–	–
RESIDENTIAL	–	COPPER	155.34 EEL DE GRAFF		–
615 BARDEL BAY	–	20	1.75 E OF W HL	–	–
RESIDENTIAL	–	COPPER	177.51 EEL DE GRAFF		–
616 BARDEL BAY	–	20	1.32 E OF W HL	–	–
RESIDENTIAL	–	COPPER	170.55 EEL DE GRAFF		–
619 BARDEL BAY	–	20	1.57 E OF W HL	–	–
RESIDENTIAL	–	COPPER	192.64 EEL DE GRAFF		–
620 BARDEL BAY	–	20	0.23 E OF E HL	–	–
RESIDENTIAL	–	COPPER	199.05 EEL DE GRAFF		–
623 BARDEL BAY	–	20	2.52 N OF N HL	–	–
RESIDENTIAL	–	COPPER	204.43 EEL DE GRAFF		–
627 BARDEL BAY	–	20	3.75 S OF N HL	–	–
RESIDENTIAL	–	COPPER	215.76 EEL DE GRAFF		–
631 BARDEL BAY	–	20	8.15 N OF S HL	–	–
RESIDENTIAL	–	COPPER	218.05 EEL DE GRAFF		–

*SERVICES TO BE RENEWED TO ℄. ALL OTHERS TO BE RECONNECTED

VALVES TO BE COUNTERCLOCKWISE TO CLOSE (RED OPERATING NUT)

METRIC
WHOLE NUMBERS INDICATE MILLIMETRES
DECIMALIZED NUMBERS INDICATE METRES

0.0 5.0 10.0 15.0 20.0 25.0

WARNING

IF POWER EQUIPMENT OR EXPLOSIVES ARE TO BE USED FOR EXCAVATION ON THIS PROJECT THE CONTRACTOR MUST:

1) NOTIFY THE GAS COMPANY OF THE PROPOSED LOCATION OF EXCAVATION.

2) TAKE PRECAUTION TO AVOID DAMAGE TO GAS COMPANY INSTALLATIONS.

SEE PROVINCIAL REGULATION 210/72 FOR DETAILS

LOCATION APPROVED
UNDERGROUND STRUCTURES

SUPV. U/G STRUCTURES COMMITTEE — DATE

NOTE:

LOCATION OF UNDERGROUND STRUCTURES AS SHOWN ARE BASED ON THE BEST INFORMATION AVAILABLE BUT NO GUARANTEE IS GIVEN THAT ALL EXISTING UTILITIES ARE SHOWN OR THAT THE GIVEN LOCATIONS ARE EXACT. CONFIRMATION OF EXISTENCE AND EXACT LOCATION OF ALL SERVICES MUST BE OBTAINED FROM THE INDIVIDUAL UTILITIES BEFORE PROCEEDING WITH CONSTRUCTION.

B.M.
ELEV.

COSTRUCTION COMPLETION DATE: YYYY MM DD

NO.	REVISIONS	DATE	BY

DESIGNED BY	NC	CHECKED BY	SC
DRAWN BY	RS	APPROVED BY	KZ
SCALE: HORIZONTAL	1:250	RELEASED FOR CONSTRUCTION	K.R. ZUREK
VERTICAL	1:50		
DATE	2012 03 27	DATE	MARCH 28, 2012

PLOT DATE: 2012 03 28

ENGINEER'S SEAL

ORIGINAL SIGNED BY S.R.J. COURNOYER 12-03-27

CONSULTANT DRAWING NUMBER
–

BID OPPORTUNITY: 227-2012
CONTRACT NUMBER: 6

Winnipeg

THE CITY OF WINNIPEG

WATER AND WASTE DEPARTMENT
ENGINEERING DIVISION

2012 WATERMAIN RENEWALS

SHEET 5 OF 14

CITY DRAWING NUMBER
D-12880

BARDAL BAY (N LEG)

100 E OF DE GRAFF PLACE TO BARDAL BAY (E LEG)

FILE PATH: R:\DRAWNGS\WATER\RENEWAL\2012_RENEWALS\CONTRACT 6\
FILE NAME: D-12880.dwg