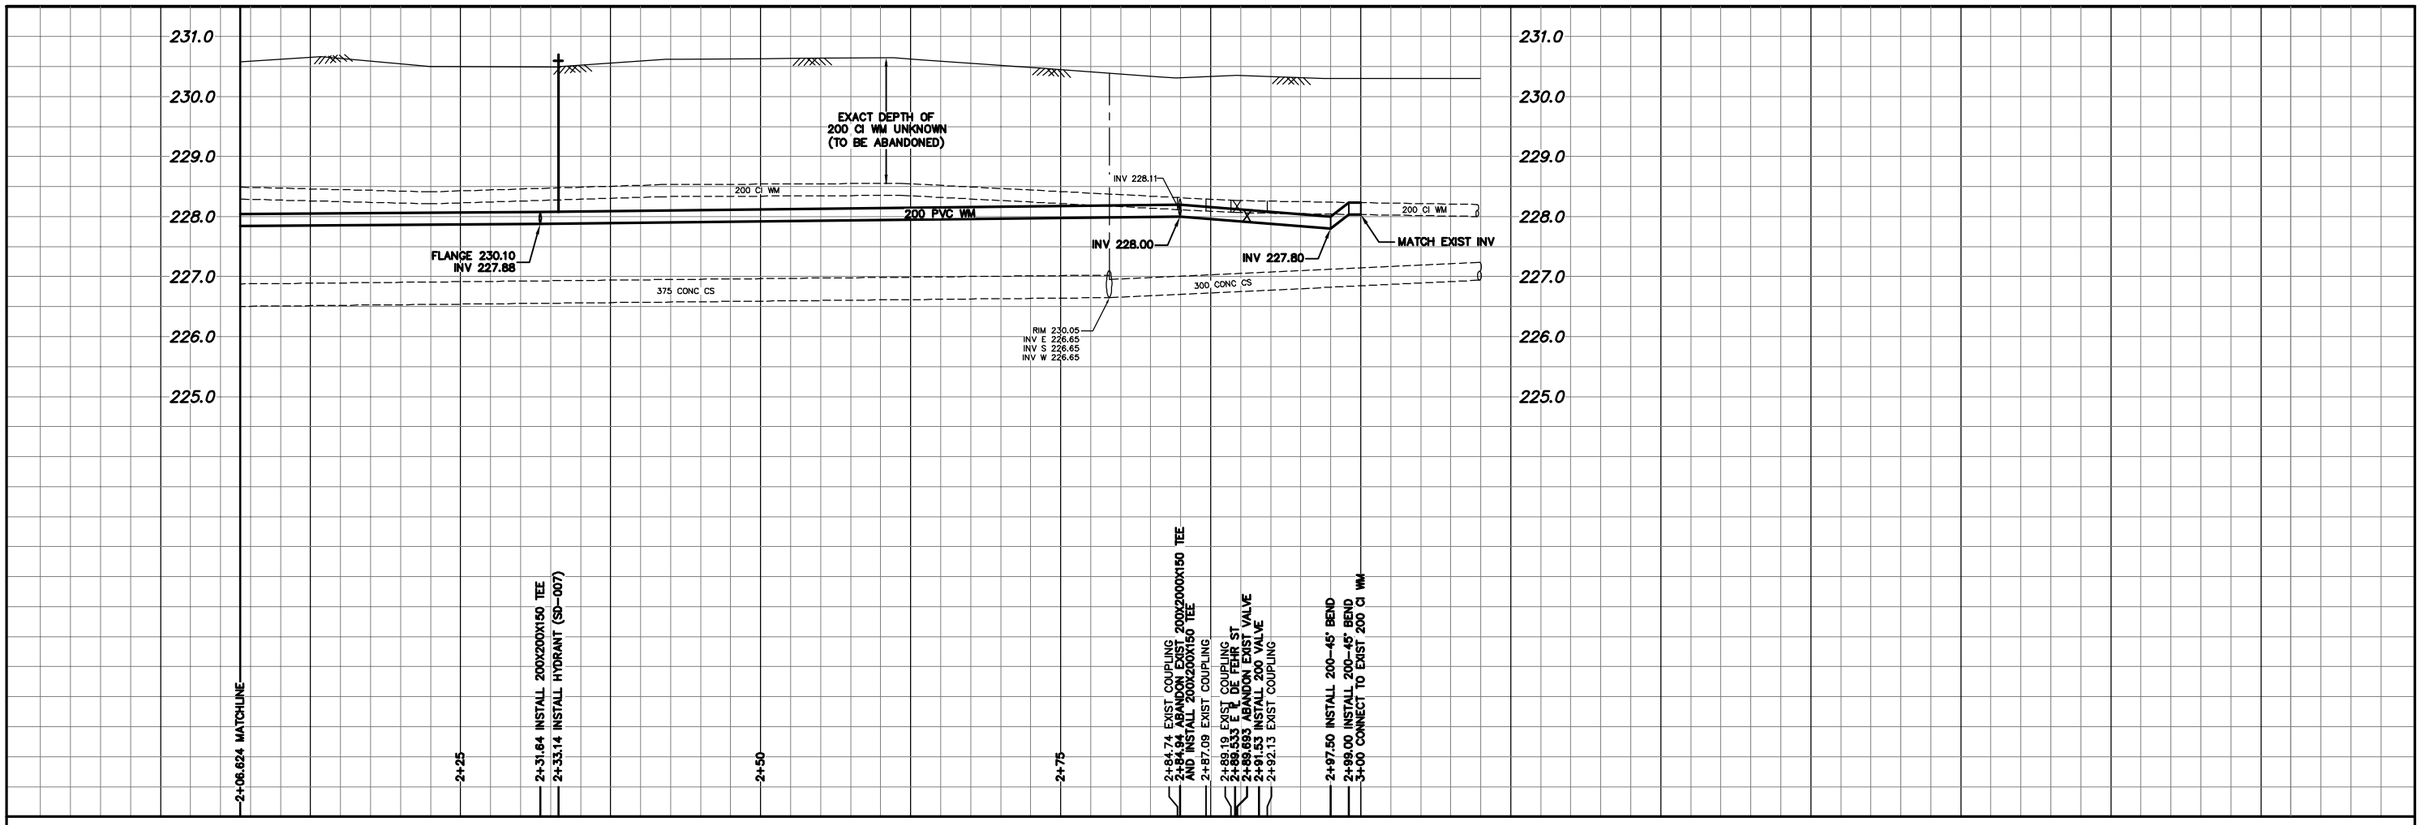

NOTE: CHAINAGES SHOWN ARE ALONG S ℄ OF EDISON AVE

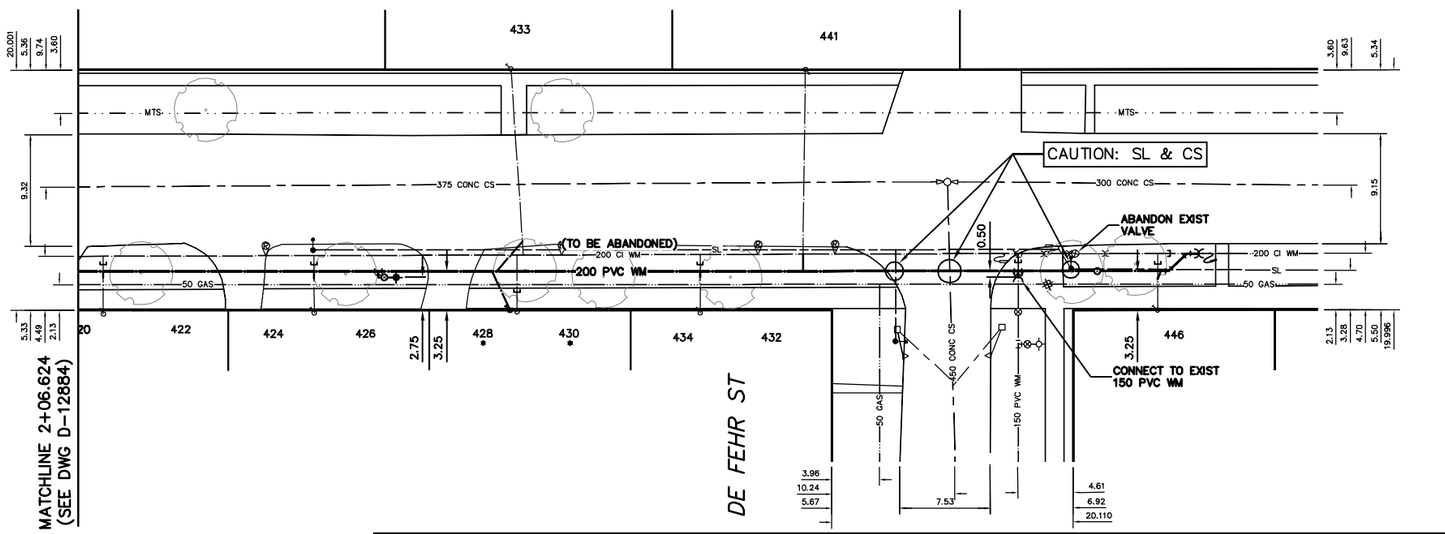

WATER SERVICE INFORMATION

ADDRESS	SIZE (mm) MATERIAL (STREET)	SIZE (mm) MATERIAL (PROP.)	SHORT & LONG MEASUREMENT	CORP. LOCATION	REMARKS
420 EDISON	–	–	8.77 W OF E HL	–	WYED WITH
RESIDENTIAL	–	–	60.69 WML DE FEHR		422
422 EDISON	–	–	8.77 W OF E HL	–	WYED WITH
RESIDENTIAL	–	–	60.69 WML DE FEHR		420
424 EDISON	–	20	8.70 W OF E HL	–	WYED WITH
RESIDENTIAL	–	COPPER	43.12 WML DE FEHR		426
426 EDISON	–	20	8.70 W OF E HL	–	WYED WITH
RESIDENTIAL	–	COPPER	43.12 WML DE FEHR		424
* 428 EDISON	–	–	8.28 W OF E HL	–	WYED WITH 430
* RESIDENTIAL	–	–	26.12 WML DE FEHR		**RENEW TO ℄ W/ 20 COPPER**
* 430 EDISON	–	–	8.28 W OF E HL	–	WYED WITH 428
* RESIDENTIAL	–	–	26.12 WML DE FEHR		**RENEW TO ℄ W/ 20 COPPER**
433 EDISON	50	50	7.64 W OF E HL	OPP OF S/C	–
RESIDENTIAL	COPPER	COPPER	26.82 WML DE FEHR		–
432 EDISON	–	20	9.38 W OF E HL	–	WYED WITH
RESIDENTIAL	–	COPPER	10.96 WML DE FEHR		434
434 EDISON	–	–	9.38 W OF E HL	–	WYED WITH
RESIDENTIAL	–	–	10.96 WML DE FEHR		432
441 EDISON	50	50	8.77 W OF E HL	1.0 E OF S/C	–
RESIDENTIAL	COPPER	COPPER	2.25 WML DE FEHR		–
446 EDISON	–	20	3.01 E OF W HL	–	–
RESIDENTIAL	–	COPPER	7.03 EEL DE FEHR		–

* SERVICES TO BE RENEWED TO ℄. ALL OTHERS TO BE RECONNECTED

VALVES TO BE COUNTERCLOCKWISE TO CLOSE (RED OPERATING NUT)

METRIC
WHOLE NUMBERS INDICATE MILLIMETRES
DECIMALIZED NUMBERS INDICATE METRES

0.0 5.0 10.0 15.0 20.0 25.0

WARNING

IF POWER EQUIPMENT OR EXPLOSIVES ARE TO BE USED FOR EXCAVATION ON THIS PROJECT THE CONTRACTOR MUST:

1) NOTIFY THE GAS COMPANY OF THE PROPOSED LOCATION OF EXCAVATION.

2) TAKE PRECAUTION TO AVOID DAMAGE TO GAS COMPANY INSTALLATIONS.

SEE PROVINCIAL REGULATION 210/72 FOR DETAILS

LOCATION APPROVED
UNDERGROUND STRUCTURES

SUPV. U/G STRUCTURES COMMITTEE — DATE

NOTE:

LOCATION OF UNDERGROUND STRUCTURES AS SHOWN ARE BASED ON THE BEST INFORMATION AVAILABLE BUT NO GUARANTEE IS GIVEN THAT ALL EXISTING UTILITIES ARE SHOWN OR THAT THE GIVEN LOCATIONS ARE EXACT. CONFIRMATION OF EXISTENCE AND EXACT LOCATION OF ALL SERVICES MUST BE OBTAINED FROM THE INDIVIDUAL UTILITIES BEFORE PROCEEDING WITH CONSTRUCTION.

B.M.
ELEV.

COSTRUCTION COMPLETION DATE: YYYY MM DD

NO.	REVISIONS	DATE	BY

DESIGNED BY	NC	CHECKED BY	SC
DRAWN BY	RS/CJH	APPROVED BY	KZ
SCALE: HORIZONTAL	1:250	RELEASED FOR CONSTRUCTION	
VERTICAL	1:50		
DATE	2012 03 27	DATE	K.R. ZUREK MARCH 28, 2012

PLOT DATE: 2012 03 28

ENGINEER'S SEAL

ORIGINAL SIGNED BY S.R.J. COURNOYER 12-03-27

CONSULTANT DRAWING NUMBER
–

BID OPPORTUNITY: 227-2012
CONTRACT NUMBER: 6

Winnipeg

THE CITY OF WINNIPEG
WATER AND WASTE DEPARTMENT
ENGINEERING DIVISION

2012 WATERMAIN RENEWALS

SHEET 10 OF 14

CITY DRAWING NUMBER
D-12885

EDISON AVENUE
68 S OF ROTHESAY STREET TO
20 S OF DE FEHR STREET

FILE PATH: R:\DRAWINGS\WATER\RENEWAL\2012_RENEWALS\CONTRACT 6\
FILE NAME: D-12885.dwg