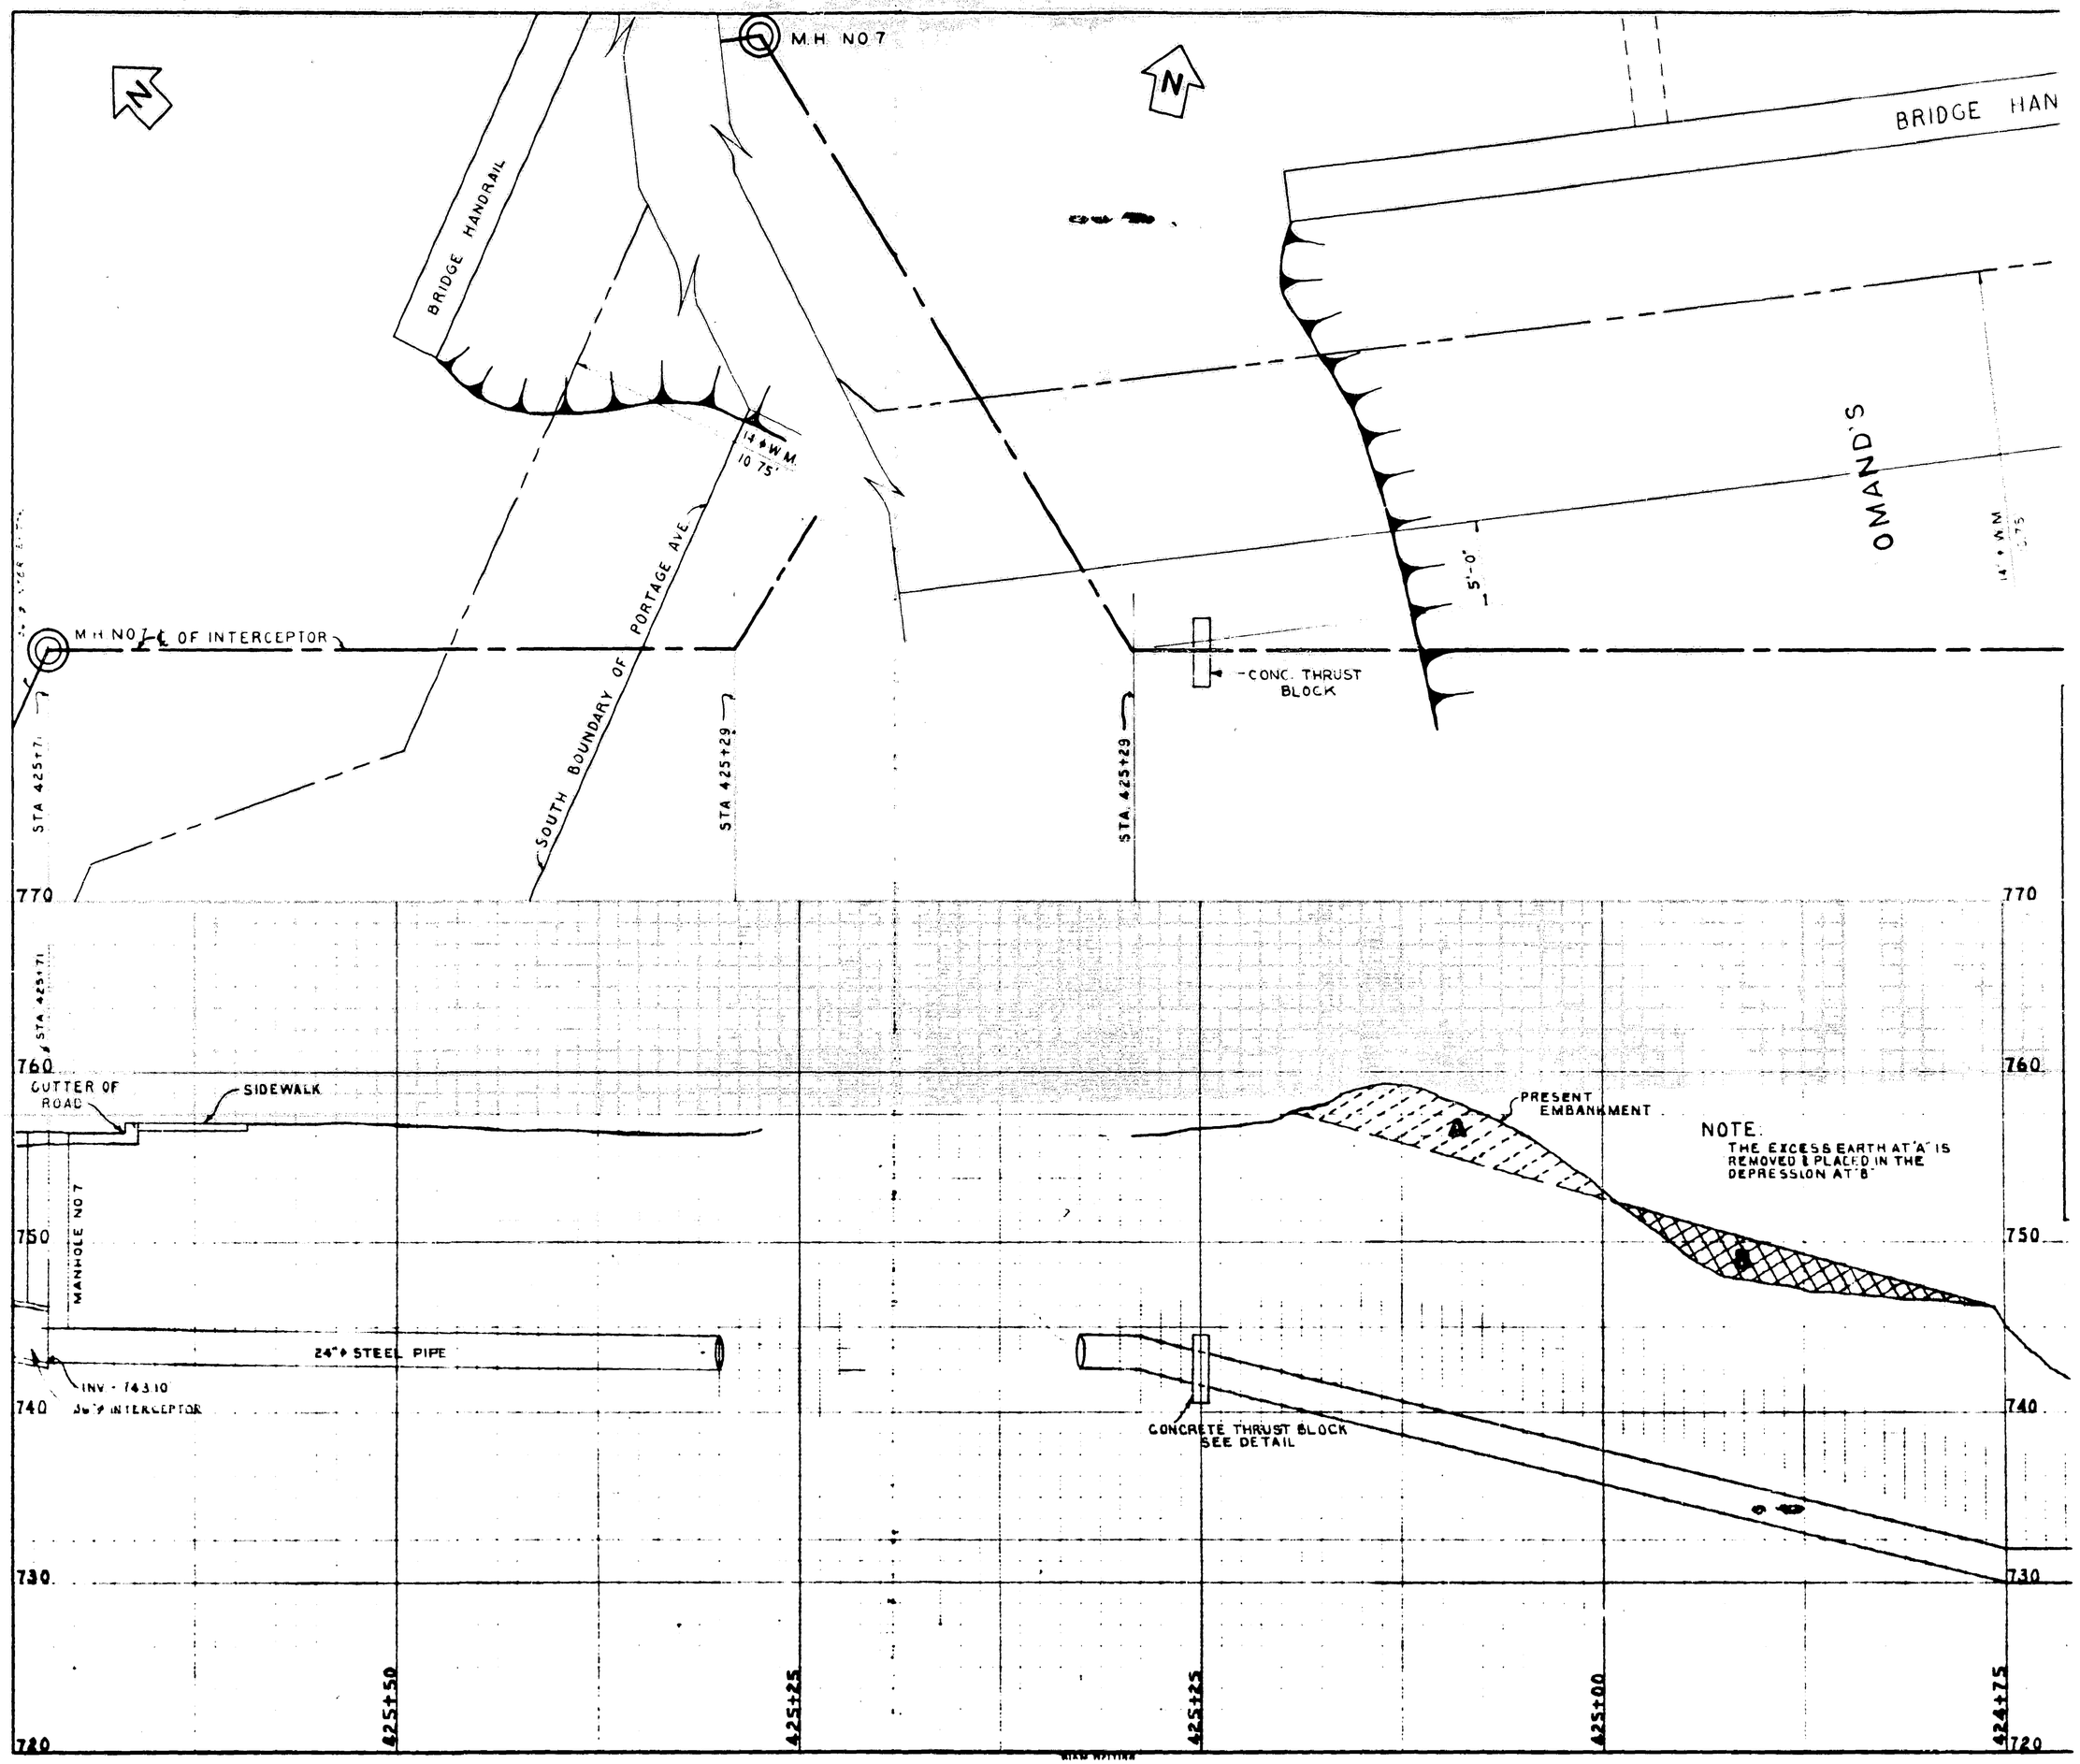
M.H. NO 7
BRIDGE HANDRAIL
BRIDGE HAN
14" ø W.M.
10.75'
OMAND'S
5'-0"
14" ø W.M.
M.H. NO 7
℄ OF INTERCEPTOR
SOUTH BOUNDARY OF PORTAGE AVE.
CONC. THRUST BLOCK
STA. 425+71
STA. 425+29
STA. 425+29
STA. 425+71
770
760
750
740
730
720
CUTTER OF ROAD
SIDEWALK
MANHOLE NO 7
24" ø STEEL PIPE
INV. - 743.10
36" ø INTERCEPTOR
CONCRETE THRUST BLOCK SEE DETAIL
PRESENT EMBANKMENT
A
B
NOTE:
THE EXCESS EARTH AT 'A' IS REMOVED & PLACED IN THE DEPRESSION AT 'B'
425+50
425+25
425+25
425+00
424+75