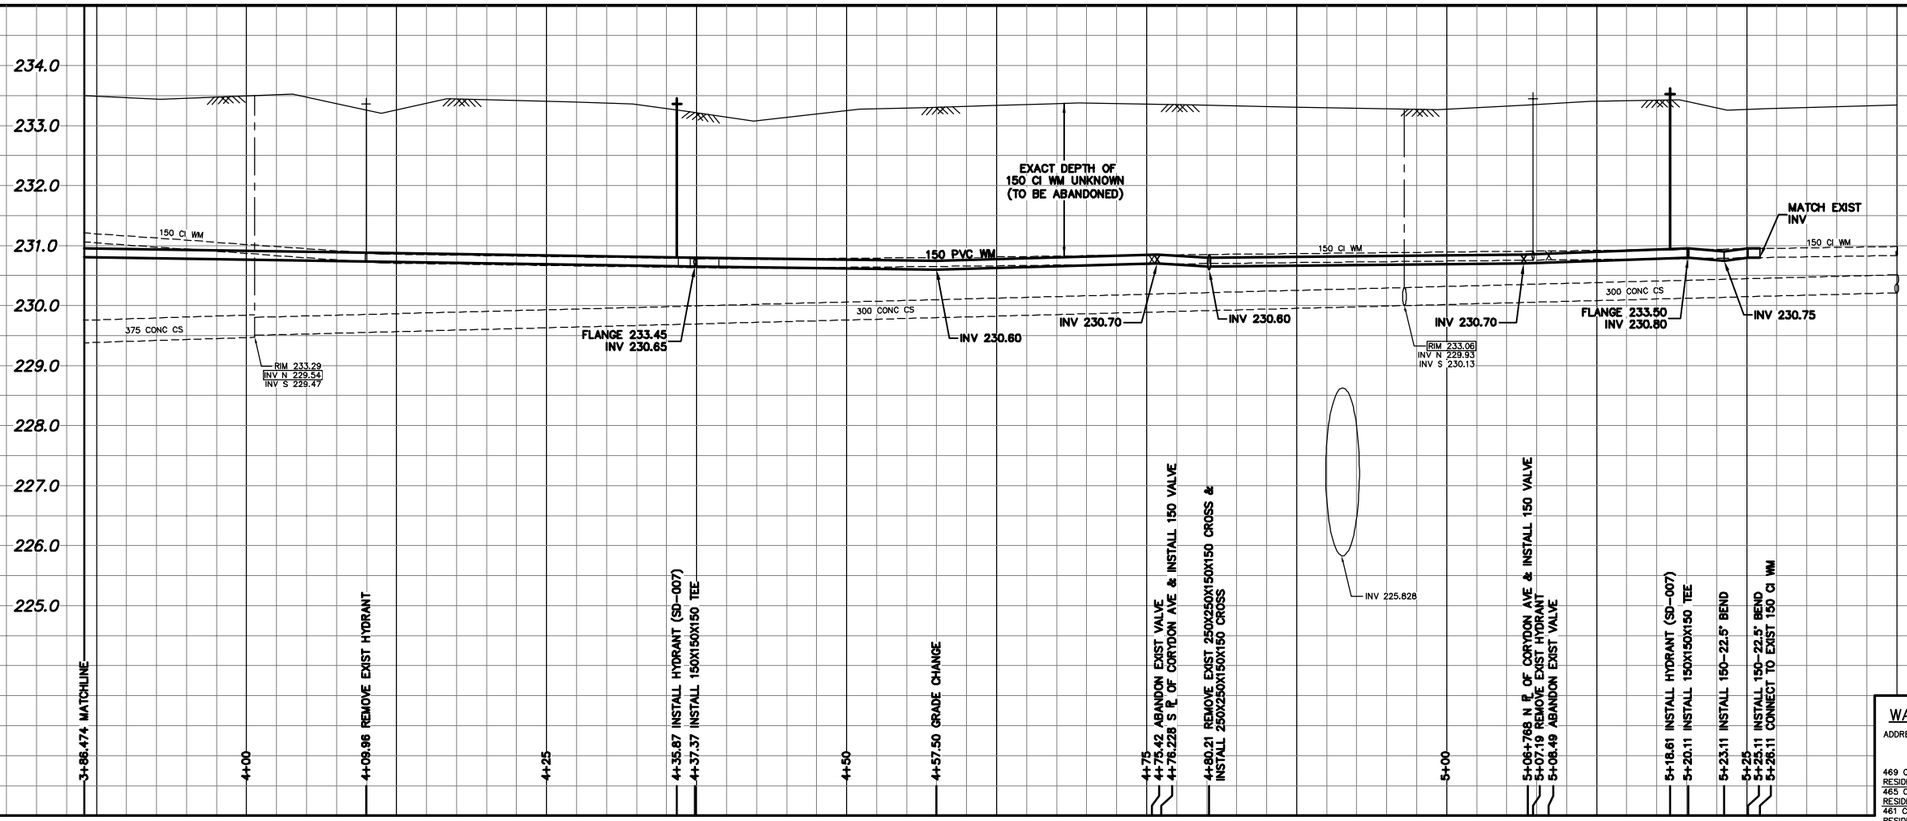

NOTE: CHAINAGES SHOWN ARE ALONG E ℄ OF CORDOVA ST

CORDOVA STREET

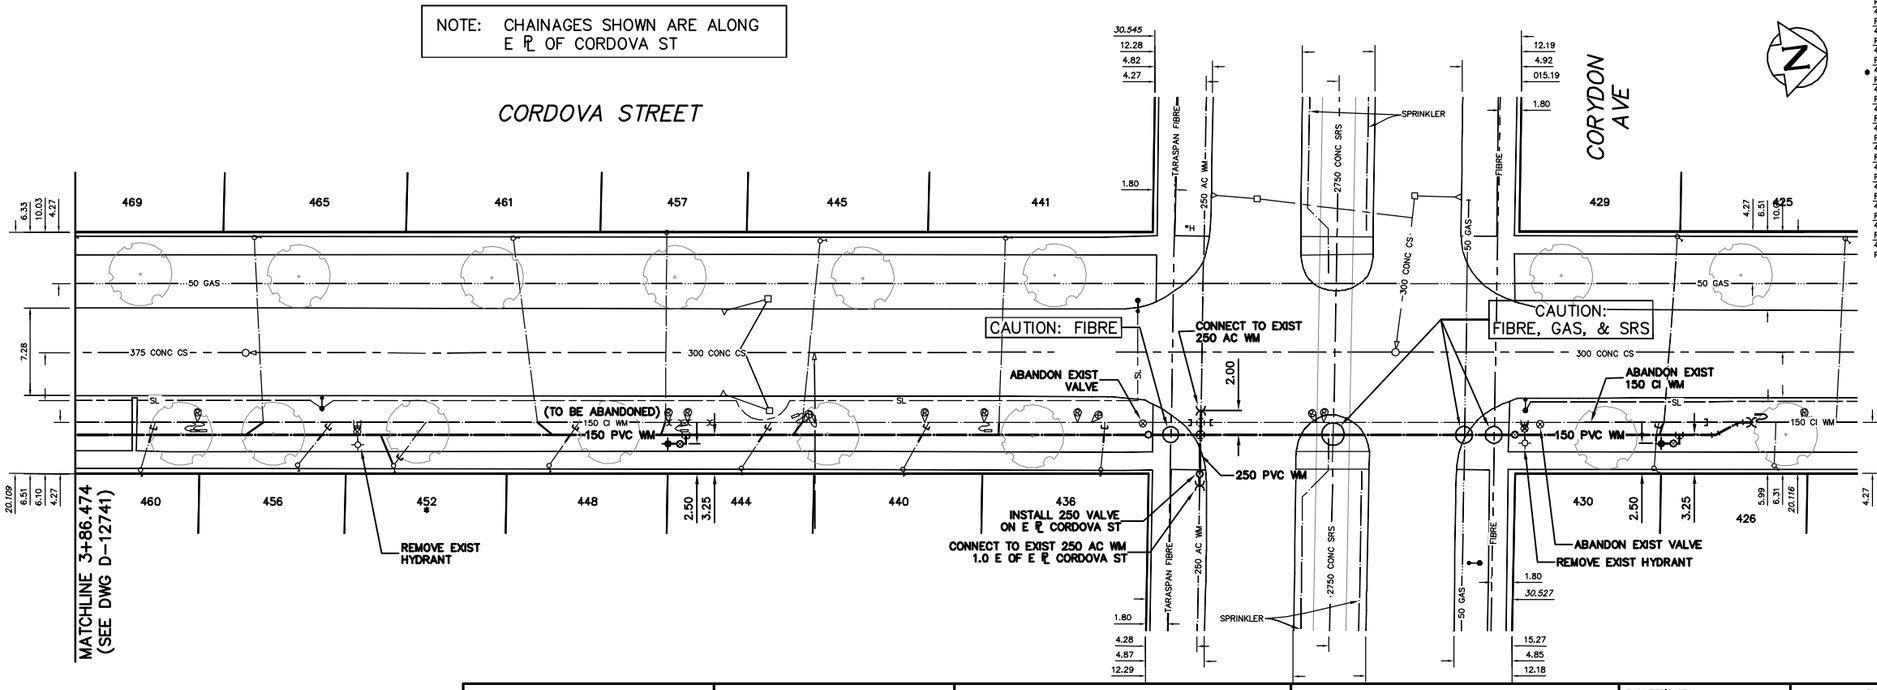

WATER SERVICE INFORMATION

ADDRESS	SIZE (mm) MATERIAL (STREET)	SIZE (mm) MATERIAL (PROP.)	SHORT & LONG MEASUREMENT	CORP. LOCATION	REMARKS
469 CORDOVA ST RESIDENTIAL	20 COPPER	20 COPPER	0.86 N OF S HL 90.35 SSL CORYDON	0.3 N OF S/C	–
465 CORDOVA ST RESIDENTIAL	20 COPPER	20 COPPER	0.50 N OF S HL 74.81 SSL CORYDON	0.7 N OF S/C	–
461 CORDOVA ST RESIDENTIAL	20 COPPER	20 COPPER	6.81 N OF S HL 53.24 SSL CORYDON	2.0 N OF S/C	–
460 CORDOVA ST RESIDENTIAL	20 COPPER	20 COPPER	6.81 N OF S HL 83.95 SSL CORYDON	1.2 N OF S/C	–
457 CORDOVA ST RESIDENTIAL	20 COPPER	20 COPPER	3.62 N OF S HL 40.66 SSL CORYDON	OPP OF S/C	–
456 CORDOVA ST RESIDENTIAL	20 COPPER	20 COPPER	2.00 S OF N HL 70.87 SSL CORYDON	2.9 N OF S/C	–
• 452 CORDOVA ST RESIDENTIAL	20 COPPER	20 COPPER	2.35 N OF S HL 62.89 SSL CORYDON	2.7 N OF S/C	–
448 CORDOVA ST RESIDENTIAL	20 COPPER	20 COPPER	1.42 N OF S HL 49.93 SSL CORYDON	2.5 N OF S/C	–
445 CORDOVA ST RESIDENTIAL	20 COPPER	20 COPPER	1.20 N OF S HL 27.67 SSL CORYDON	1.5 S OF S/C	–
444 CORDOVA ST RESIDENTIAL	20 COPPER	20 COPPER	4.0 S OF N HL 33.92 SSL CORYDON	2.5 N OF S/C	–
441 CORDOVA ST RESIDENTIAL	20 COPPER	20 COPPER	4.53 N OF S HL 12.25 SSL CORYDON	0.5 S OF S/C	–
440 CORDOVA ST RESIDENTIAL	20 COPPER	20 COPPER	5.01 S OF N HL 2.12 SSL CORYDON	2.1 N OF S/C	–
436 CORDOVA ST RESIDENTIAL	20 COPPER	20 COPPER	1.45 S OF N HL 4.01 SSL CORYDON	0.3 N OF S/C	–
430 CORDOVA ST RESIDENTIAL	20 COPPER	20 COPPER	0.99 N OF S HL 11.58 NNL CORYDON	0.4 N OF S/C	–
429 CORDOVA ST RESIDENTIAL	20 COPPER	20 LEAD	1.03 N OF N HL 13.12 NNL CORYDON	1.1 S OF S/C	–
426 CORDOVA ST RESIDENTIAL	20 COPPER	20 COPPER	1.32 N OF N HL 21.59 NNL CORYDON	OPP OF S/C	–

• SERVICES TO BE RENEWED TO ℄. ALL OTHERS TO BE RECONNECTED

VALVES TO BE COUNTER-CLOCKWISE TO CLOSE (RED OPERATING NUT)

METRIC
WHOLE NUMBERS INDICATE MILLIMETRES
DECIMALIZED NUMBERS INDICATE METRES

0.0 5.0 10.0 15.0 20.0 25.0

WARNING

IF POWER EQUIPMENT OR EXPLOSIVES ARE TO BE USED FOR EXCAVATION ON THIS PROJECT THE CONTRACTOR MUST:

1) NOTIFY THE GAS COMPANY OF THE PROPOSED LOCATION OF EXCAVATION.

2) TAKE PRECAUTION TO AVOID DAMAGE TO GAS COMPANY INSTALLATIONS.

SEE PROVINCIAL REGULATION 210/72 FOR DETAILS

LOCATION APPROVED
UNDERGROUND STRUCTURES

SUPV. U/G STRUCTURES COMMITTEE _____ DATE _____

NOTE:
LOCATION OF UNDERGROUND STRUCTURES AS SHOWN ARE BASED ON THE BEST INFORMATION AVAILABLE BUT NO GUARANTEE IS GIVEN THAT ALL EXISTING UTILITIES ARE SHOWN OR THAT THE GIVEN LOCATIONS ARE EXACT. CONFIRMATION OF EXISTENCE AND EXACT LOCATION OF ALL SERVICES MUST BE OBTAINED FROM THE INDIVIDUAL UTILITIES BEFORE PROCEEDING WITH CONSTRUCTION.

B.M.
ELEV.

COSTRUCTION COMPLETION DATE: YYYY MM DD

NO.	REVISIONS	DATE	BY

DESIGNED BY	RL	CHECKED BY	SC
DRAWN BY	RS/CJH	APPROVED BY	KZ
S/CALE: HORIZONTAL	1:250	RELEASED FOR CONSTRUCTION	KAS ZUREK
VERTICAL	1:50	DATE	MARCH 28, 2012
DATE	2012 03 28		
PLOT DATE:	2012 03 29		

ENGINEER'S SEAL
ORIGINAL SIGNED BY S.R.J. COURNOYER 12-03-28

CONSULTANT DRAWING NUMBER
–

BID OPPORTUNITY: 271-2012
CONTRACT NUMBER: 2

FILE PATH: R:\DRAWINGS\WATER\RENEWAL\2012_RENEWALS\CONTRACT 2\
FILE NAME: D-12742.dwg

Winnipeg

THE CITY OF WINNIPEG
WATER AND WASTE DEPARTMENT
ENGINEERING DIVISION

2012 WATERMAIN RENEWALS

CORDOVA STREET
104 S OF CORYDON AVENUE TO CORYDON AVENUE

SHEET 5 OF 11

CITY DRAWING NUMBER
D-12742