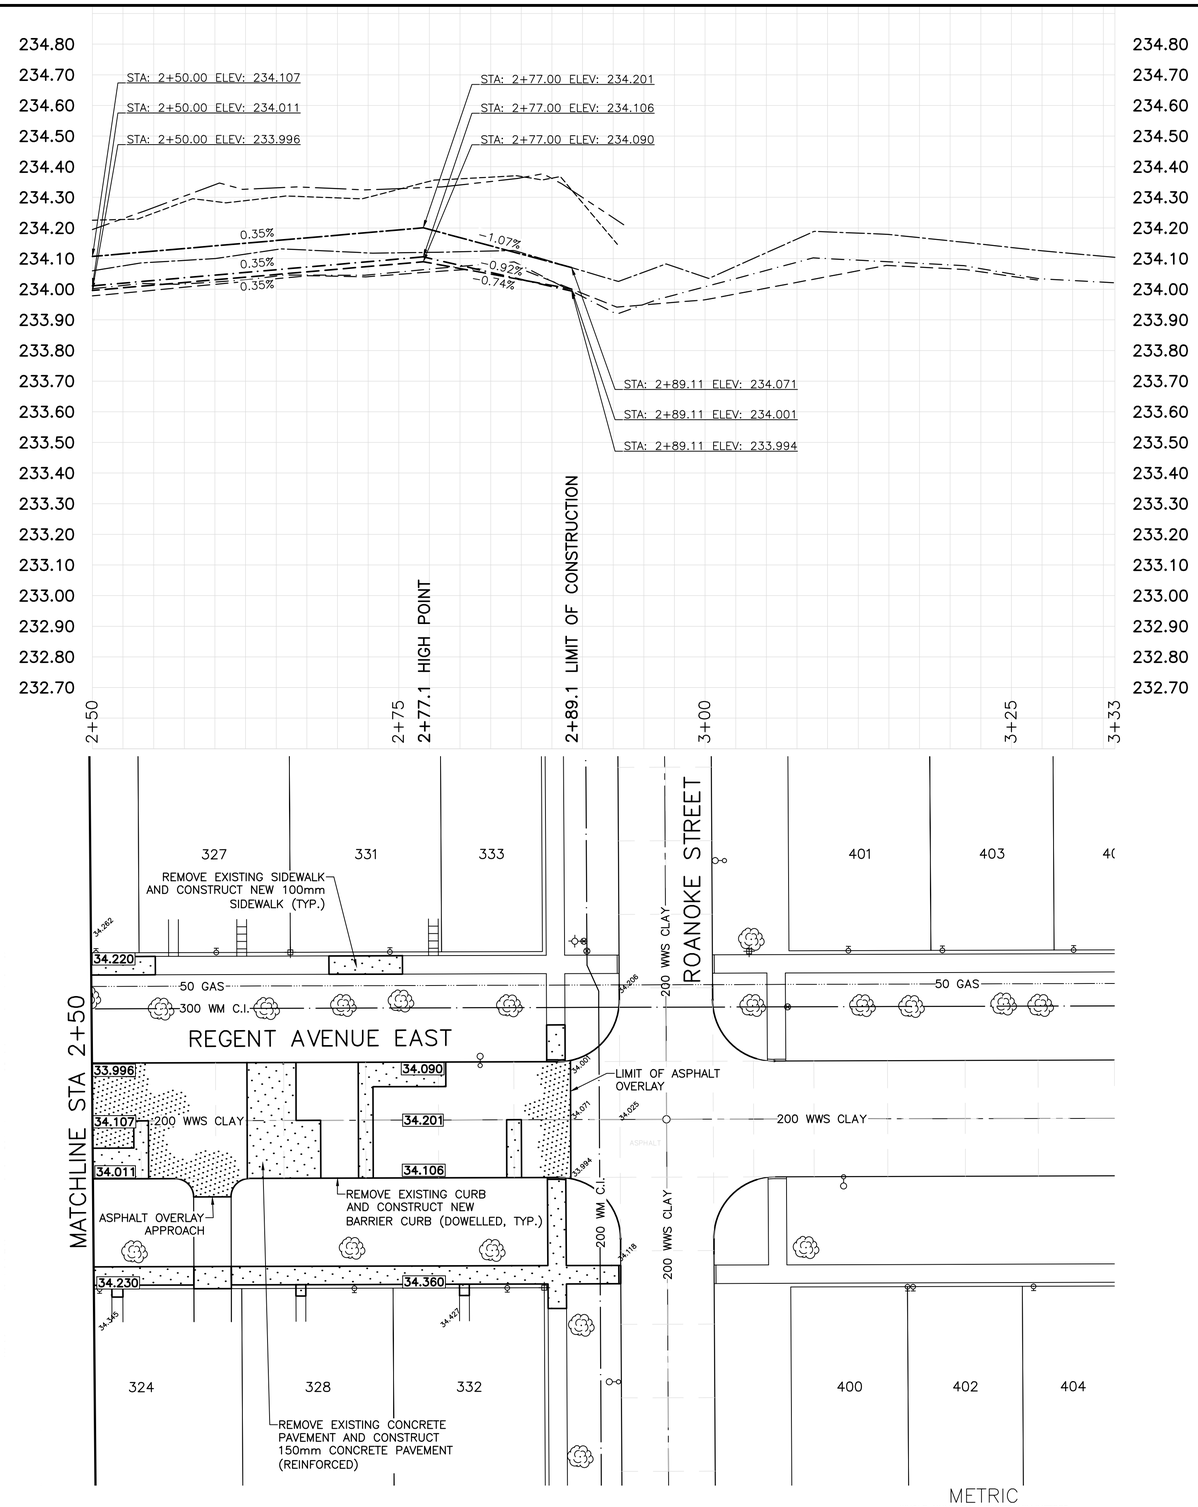

METRIC
WHOLE NUMBERS INDICATE MILLIMETRES
DECIMALIZED NUMBERS INDICATE METRES

CONSTRUCTION NOTES

1) CURB REPLACEMENT AS DIRECTED BY THE CONTRACT ADMINISTRATOR
2) ALL STREET RADIUS CURB UNDER 15M RADIUS SHALL BE REPLACED AS MODIFIED OR AS DIRECTED BY THE CONTRACT ADMINSTRATOR
3) PAVEMENT REPAIRS SHOWN ARE ONLY A REPRESENTATIVE SAMPLE OF THE TENDERED QUANTITIES
4) ASPHALT TIE-INS ON APPROACHES TO BE DETERMINED IN THE FIELD BY THE CONTRACT ADMINISTRATOR.
5) ALL BULLNOSES TO HAVE SLOPED FACE.

WARNING

IF POWER EQUIPMENT OR EXPLOSIVES ARE TO BE USED FOR EXCAVATION ON THIS PROJECT THE CONTRACTOR MUST:

1) OBTAIN CLEARANCE FROM THE GAS UTILITY PRIOR TO EXCAVATION.
2) TAKE PRECAUTION TO AVOID DAMAGE TO GAS UTILITY INSTALLATIONS.

SEE PROVINCIAL REGULATION 210/72 FOR DETAILS

BID OPPORTUNITY NO. 35–2012

EXISTING	LEGEND – PLAN	PROPOSED	EXISTING	LEGEND – PLAN	PROPOSED	EXISTING	LEGEND – PROFILE	PROPOSED
	HYDRANT			LDS/WWS			NORTH GUTTER	
	VALVE			WATERMAIN			CENTER LINE	
	CURB STOP			GAS			SOUTH GUTTER	
	CONCRETE			TRAFFIC SIGNALS			SOUTH PROPERTY LINE	
	O.L.S.			ASPHALT			NORTH PROPERT LINE	
	MANHOLE			CURB RENEWAL				
	CATCH BASIN		231.000	ELEVATIONS	231.000			
	CURB INLET			PROPERTY LINE				
	HYDRO POLE			SURVEY BAR				
	TRAFFIC SIGNAL POLE			GEODETIC BENCH MARK				
				RAMP CURB				

LOCATION APPROVED
UNDERGROUND STRUCTURES

SUPR. U/G STRUCTURES COMMITTEE DATE

NOTE:
LOCATION OF UNDERGROUND STRUCTURES AS SHOWN ARE BASED ON THE BEST INFORMATION AVAILABLE. BUT NO GUARANTEE IS GIVEN THAT ALL EXISTING UTILITIES ARE SHOWN OR THAT THE GIVEN LOCATIONS ARE EXACT. CONFIRMATION OF EXISTENCE AND EXACT LOCATION OF ALL SERVICES MUST BE OBTAINED FROM THE INDIVIDUAL UTILITIES BEFORE PROCEEDING WITH CONSTRUCTION.

B.M.
ELEV.

NO.	REVISIONS	DATE	BY
2.	SUBMIT FOR ENGINEER'S REVIEW	2/03/16	S.M.
1.	SUBMIT FOR PLAN APPROVAL	2/02/01	S.M.

ENGINEERING DIVISION
TECHNOLOGY SERVICES BRANCH
106 - 1155 PACIFIC AVE

DESIGNED BY	B.T./S.M.	CHECKED BY	A.P.
DRAWN BY	B.T./S.M.	APPROVED BY	B.S.K.
HOR. SCALE:	1 : 250		
VERTICAL:	1 : 10		
DATE	2012/03/27		

ENGINEER'S SEAL
PROVINCE OF MANITOBA
B.S. KIBBINS
Member
24334
REGISTERED PROFESSIONAL ENGINEER

ORIGINAL SIGNED BY
B.S.K. MARCH 28/2012

Winnipeg

THE CITY OF WINNIPEG
PUBLIC WORKS DEPARTMENT

REGENT AVENUE EAST

FROM **WABASHA STREET** TO **ROANOKE STREET**
ASPHALT RESURFACING AND ASSOCIATED WORKS
FROM **STA. 2+50** TO **STA. 2+89**

CITY DRAWING NUMBER
SE–12–18
SHEET 2 OF 2

2