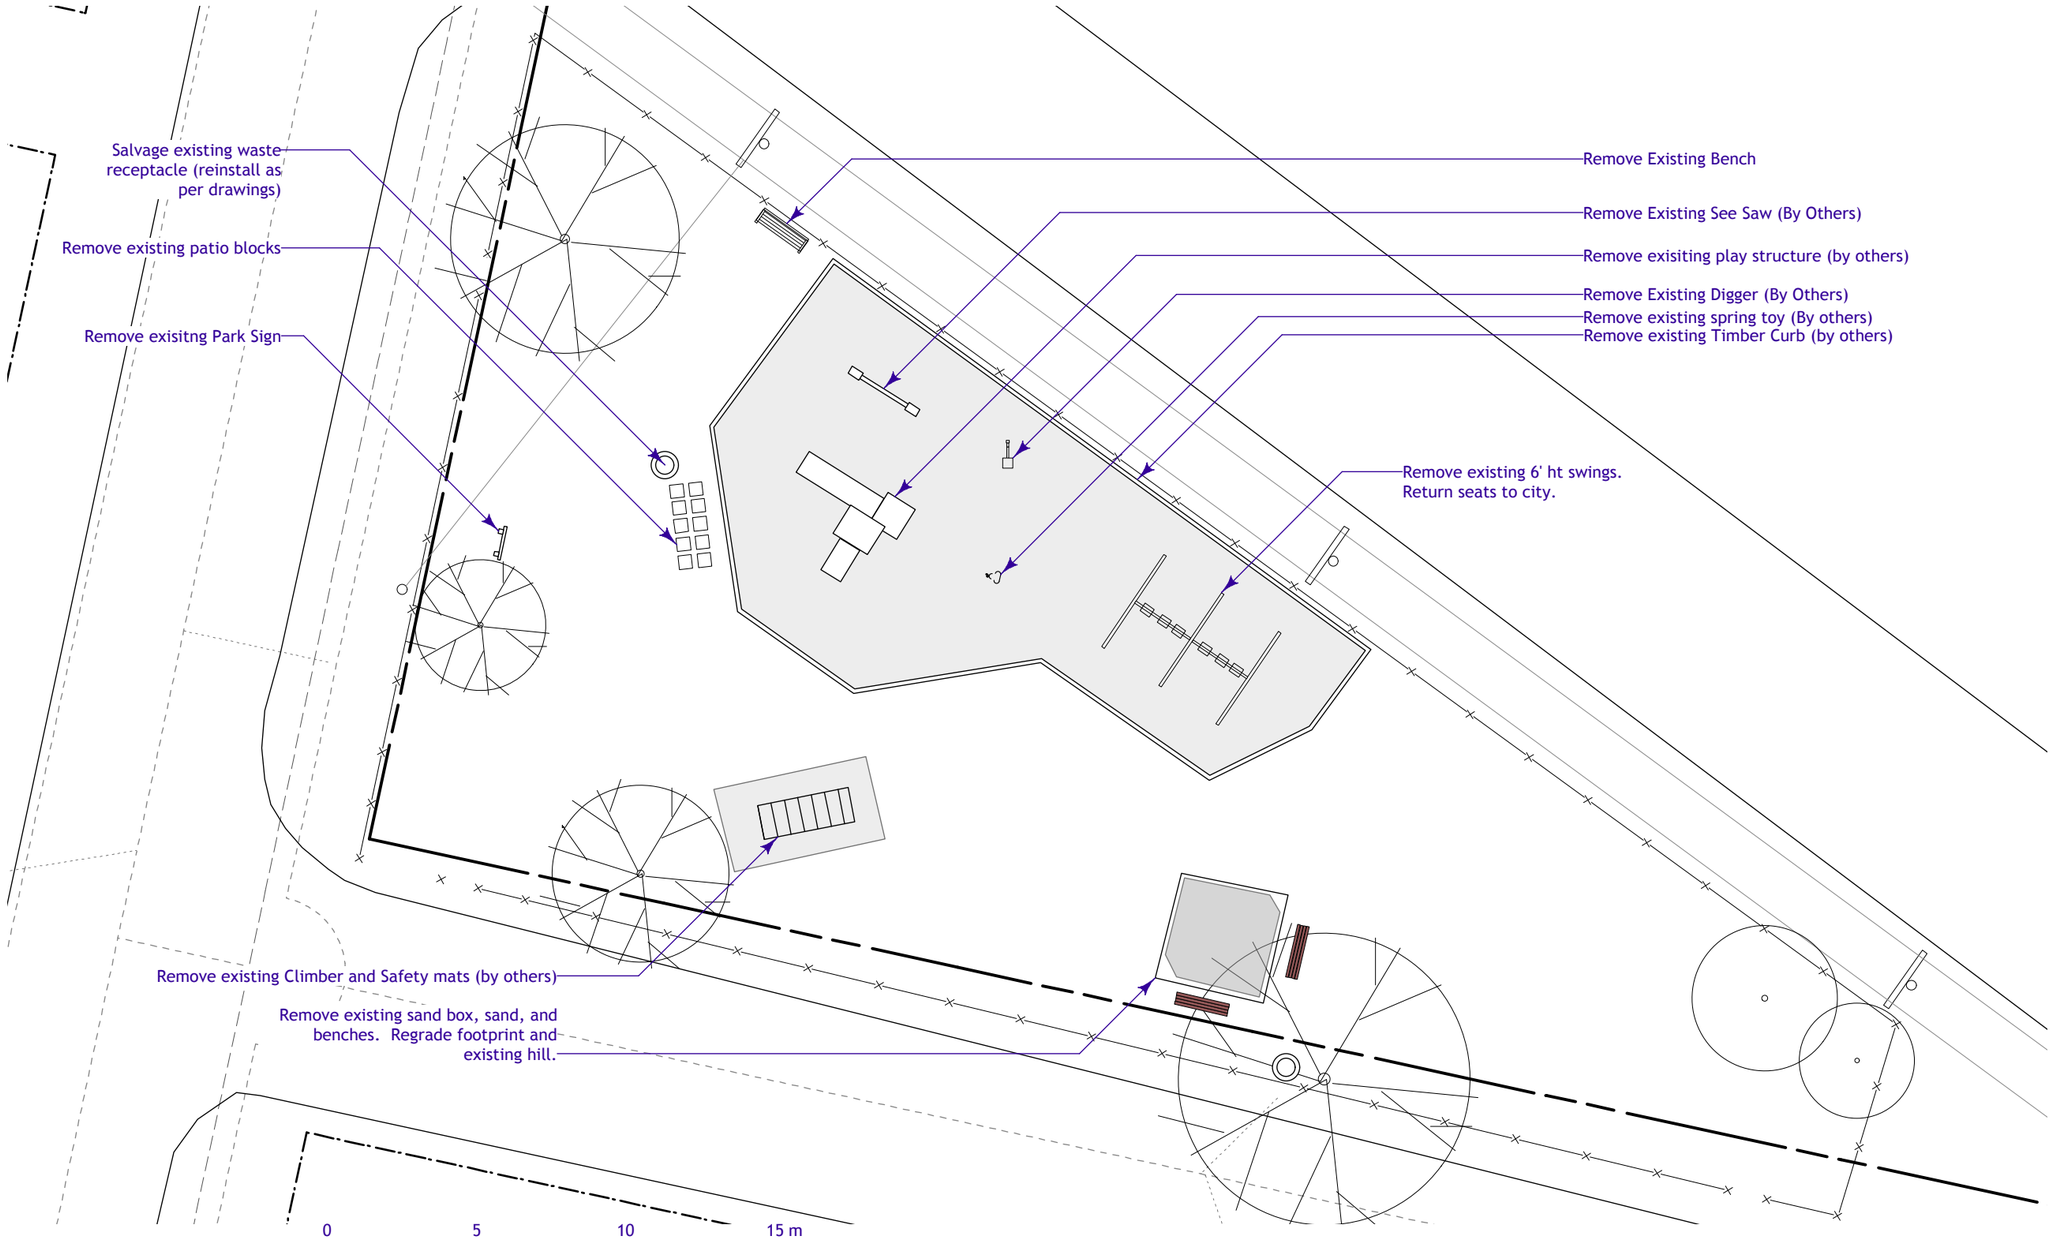

1 LS-2 **Demolition Plan**
Scale: 1:200

No.	Date	Issue Notes
1	5/28/12	For Bid Opportunity

Drawing No.

LS-2 *of* 4

Syndicate Tot Lot

Demolition Plan

Dean Spearman
Landscape Architect

11:38:11 AM 5/28/12 Syndicate_Working.vwx